PROJECT:

HENDERSON COUNTY SCHOOLS
NORTH MIDDLE SCHOOL BLEACHER REPLACEMENT
HENDERSON, KENTUCKY

SCHEMATIC

OWNER:

HENDERSON COUNTY BOARD OF EDUCATION
1805 SECOND STREET
HENDERSON, KENTUCKY 42420

ARCHITECT:

R.B.S. DESIGN GROUP, P.S.C.
723 HARVARD DRIVE
OWENSBORO, KENTUCKY 42301
270-683-1158 (F)270-683-2446

MATERIALS & GRAPHIC SYMBOLS

EARTHWORK	▨ DRAINAGE FILL	▨ DGA
▨ TOP SOIL	▨ COMPACT FILL/BACKFILL	☐
CONCRETE	▨ PRECAST CONCRETE	▨ CEMENTITIOUS DECKS AND TOPPINGS
▨ CAST-IN-PLACE CONCRETE	☐	☐
MASONRY	▨ GROUT	▨ BRICK (SECT., PLAN)
▨ CMU (PLAN)	▨ CMU (ELEV.)	▨ FIRE BRICK (SECT., PLAN)
▨ CMU (SECT.)	▨ SPLIT FACE CMU (ELEV.)	▨ BRICK (ELEV.)
STONE	▨ CUT STONE (SECT.)	▨ MARBLE
▨ RUBBLE STONE (ELEV.)	▨ CAST STONE (SECT.)	☐
METAL	▨ STEEL (SECT.)	☐
WOOD	☒ CONT. WOOD FRAMING	▨ WOOD BLOCKING
▨ FINISH WOOD (SECT.)	▨ PLYWOOD (SECT.)	▨ OSB
▨ PARTICLE BOARD	☐	☐
GLAZING	▨ GLASS (PLAN)	▨ GLASS BLOCK (ELEV.)
▨ GLASS (ELEV.)	☐	☐
INSULATION	▨ E.I.F.S. (ELEV.)	▨ E.I.F.S. (SECT.)
▨ BATT/BLANKET INSULATION	▨ RIGID INSULATION	▨ SPRAY/FOAM INSUL.
FINISHES	▨ CERAMIC TILE	▨ CARPET (SECT.)
▨ GYP. BOARD	▨ LATH AND PLASTER	▨ TERRAZZO
☐	☐	☐
PARTITIONS	▨ CMU	▨ CAST-IN-PLACE CONCRETE
▨ WOOD STUD	▨ METAL STUD	▨ PRECAST CONCRETE
SYMBOLS	⬡ C WINDOW TYPE	7 / S3.2 DETAIL
ROOM 028 | B | 8'-0" ROOM TAG	○ 31 DOOR NUMBER	⊕ ELEVATION POINT
Ⓐ COLUMN REFERENCE GRID	△ 3 CONSTRUCTION / DEMOLITION NOTE	→ POSITIVE DRAINAGE
NEW CONTOUR	◇ 2 TOILET ACCESSORY	1 / A2.1 SECTION/ELEVATION
EXISTING CONTOUR		

ABBREVIATIONS

A.F.F.	ABOVE FINISH FLOOR
ACOUS.	ACOUSTICAL
ADJ.	ADJUSTABLE
A.C.	AIR CONDITIONER
A.H.U.	AIR HANDLING UNIT
ALUM.	ALUMINUM
A.B.	ANCHOR BOLT
APPROX.	APPROXIMATE
A/E	ARCHITECT/ENGINEER
ARCH.	ARCHITECTURAL/ARCHITECT
A.D.	AREA DRAIN
AVG.	AVERAGE
B.C.	BASE CABINET
BSMT.	BASEMENT
BM.	BEAM
BRG.	BEARING
B.M.	BENCH MARK
BLK.	BLOCK
BLKG.	BLOCKING
BD.	BOARD
BOT.	BOTTOM
B.O.F.	BOTTOM OF FOOTING
B.T.U.	BRITISH THERMAL UNIT
BLDG.	BUILDING
B.U.R.	BUILT-UP ROOFING
B.N.	BULL NOSE
B.B.	BULLETIN BOARD
CAB.	CABINET
C.I.	CAST IRON
C.I.P.	CAST IRON PIPE
CLG.	CEILING
CLG. HT.	CEILING HEIGHT
CTR.	CENTER
℄	CENTERLINE
C/C	CENTER TO CENTER
CER.	CERAMIC
CB.	CHALKBOARD
CLRM.	CLASSROOM
CO.	CLEANOUT
CLR.	CLEAR
C.W.	COLD WATER
COL.	COLUMN
COMB.	COMBINATION
CONC.	CONCRETE
C.M.U.	CONCRETE MASONRY UNIT
CONF.	CONFERENCE
CONN.	CONNECTION
CONSTR.	CONSTRUCTION
CONT.	CONTINUOUS
CONTR.	CONTRACTOR
C.J.	CONTROL JOINT
CORR.	CORRIDOR
CTSK.	COUNTERSINK
C.F.M.	CUBIC FEET PER MINUTE
D.L.	DEAD LOAD
DTL.	DETAIL
DIAG.	DIAGONAL
DIA.	DIAMETER
DIM.	DIMENSION
DW.	DISHWASHER
DIV.	DIVISION
DR.	DOOR
DBL.	DOUBLE
DN.	DOWN
DS.	DOWNSPOUT
DRN.	DRAIN
DWG.	DRAWING
D.F.	DRINKING FOUNTAIN
EA.	EACH
E.W.	EACH WAY
E.W.C.	ELECTRIC WATER COOLER
ELEC.	ELECTRICAL
E.C.	ELECTRICAL CLOSET
EL.	ELEVATION
ELEV.	ELEVATOR
EQ.	EQUAL
EQUIP.	EQUIPMENT
EXH.	EXHAUST
EXIST.	EXISTING
EXP.	EXPANSION
E.J.	EXPANSION JOINT
EXT.	EXTERIOR
F.V.	FIELD VERIFY
FIN.	FINISH
FIN. FL.	FINISH FLOOR
F.F.E.	FINISH FLOOR ELEVATION
FIN. GRD.	FINISH GRADE
FR.D.	FIRE DAMPER
F.E.	FIRE EXTINGUISHER
F.E.&C.	FIRE EXTINGUISHER AND CABINET
F.H.C.	FIRE HOSE CABINET
F.H.	FIRE HYDRANT
F.TD.	FIRE TREATED
FIX.	FIXTURE
F.G.	FIXED GLASS
FLEX.	FLEXIBLE
FLR.	FLOOR
F.D.	FLOOR DRAIN
FLUOR.	FLUORESCENT
FT.	FOOT/FEET
FTG.	FOOTING
FDN.	FOUNDATION
FRM.	FRAME
GA.	GAGE
GALV.	GALVANIZED
G.I.	GALVANIZED IRON
G.C.	GENERAL CONTRACTOR
G.B.	GRAB BAR
GRD.	GRADE
GRD. BM.	GRADE BEAM
GYP.	GYPSUM
HD.	HAND DRYER
HC.	HANDICAPPED
HDBD.	HARDBOARD
HDW.	HARDWARE
HTR.	HEATER
H.V.A.C.	HEATING, VENTILATING & AIR CONDITIONING
HT.	HEIGHT
H.M.	HOLLOW METAL
H.B.	HOSE BIBB
HORIZ.	HORIZONTAL
HR.	HOUR
I.D.	INSIDE DIAMETER
INSUL. PNL.	INSULATED PANEL
INSUL.	INSULATION
INT.	INTERIOR
I.P.	IRON PIPE
JT.	JOINT
JST.	JOIST
KIT.	KITCHEN
KD.	KNOCKDOWN
LAM.	LAMINATED
LAV.	LAVATORY
L.H.	LEFT HAND
L.L.	LIVE LOAD
LONG.	LONGITUDINAL
LVR.	LOUVER
MH.	MANHOLE
MFR.	MANUFACTURER
M.B.	MARKER BOARD
M.O.	MASONRY OPENING
MATL	MATERIAL
MAX.	MAXIMUM
MECH.	MECHANICAL
MEP	MECHANICAL, ELECTRICAL, PLUMBING
M.C.	MEDICINE CABINET
MTL.	METAL
M.T.	METAL THRESHOLD
MIN.	MINIMUM
MIR.	MIRROR
M.S.	MOP SINK
MTD.	MOUNTED
MTG.	MOUNTING
M.HT.	MOUNTING HEIGHT
MULL.	MULLION
NOM.	NOMINAL
N.I.C.	NOT IN CONTRACT
N.T.S.	NOT TO SCALE
NO.	NUMBER
O.C.	ON CENTER
OPNG.	OPENING
OPP.	OPPOSITE
OZ.	OUNCE
O.D.	OUTSIDE DIAMETER
OA.	OVERALL
PR.	PAIR
PNL.	PANEL
PERF.	PERFORATED
P.LAM.	PLASTIC LAMINATE
ℙ	PLATE
PV.C.	POLYVINYL CHLORIDE
P.P.	POWER POLE
PREFAB.	PREFABRICATED
P.T.	PRESSURE TREATED
PROJ.	PROJECTED
P.L.	PROPERTY LINE
QTY.	QUANTITY
Q.T.	QUARRY TILE
RAD.	RADIUS
REF.	REFERENCE
REFR.	REFRIGERATOR
REINF.	REINFORCING/REINFORCEMENT
REBAR	REINFORCING BAR
REQD.	REQUIRED
R.A.	RETURN AIR
REV.	REVISE/REVISION
R.H.	RIGHT HAND
R./W.	RIGHT-OF-WAY
R.	RISER
R.D.	ROOF DRAIN
R.E.S.	ROOF EDGE SYSTEM
R.T.U.	ROOF TOP UNIT
RM.	ROOM
R.O.	ROUGH OPENING
SCHED.	SCHEDULE
SECT.	SECTION
SHTHG.	SHEATHING
SHT.	SHEET
SIM.	SIMILAR
S.P.M.	SINGLE PLY MEMBRANE
S.B.C.	SINK BASE CABINET
S.C.	SOLID CORE
S.A.F.B.	SOUND ATTENUATION – FIRE BLANKETS
S.T.C.	SOUND TRANSMISSION CLASSIFICATION
SPEC.	SPECIFICATION
SB.	SPLASHBLOCK
SQ.	SQUARE
S.F.	SQUARE FOOT
STAG.	STAGGERED
S.S.	STAINLESS STEEL
STD.	STANDARD
STL.	STEEL
STOR.	STORAGE
S.A.P.C.	SUSPENDED ACOUSTICAL PANEL CEILING
TB.	TACKBOARD
TH.	THRESHOLD
T.M.E.	TO MATCH EXISTING
T.&G.	TONGUE AND GROOVE
T.&B.	TOP AND BOTTOM
T.O.C.	TOP OF CONCRETE
T.O.F.	TOP OF FOOTING
T.O.M.	TOP OF MASONRY
T.O.S.	TOP OF STEEL
T.O.W.	TOP OF WALL
TYP.	TYPICAL
U.N.O.	UNLESS NOTED OTHERWISE
UTIL.	UTILITY
V.T.R.	VENT THRU ROOF
VENT.	VENTILATING
VERT.	VERTICAL
VEST.	VESTIBULE
V.A.T.	VINYL ASBESTOS TILE
V.C.T.	VINYL COMPOSITION TILE
V.W.C.	VINYL WALL COVERING
VOL.	VOLUME
W.H.	WALL HYDRANT
WRB.	WARDROBE
W.C.	WATER CLOSET
WT.	WEIGHT
W.W.F.	WELDED WIRE FABRIC
W.F.	WIDE FLANGE
WDW.	WINDOW
W/	WITH
W./O.	WITHOUT
WD.	WOOD
W.I.	WROUGHT IRON

VICINITY MAP

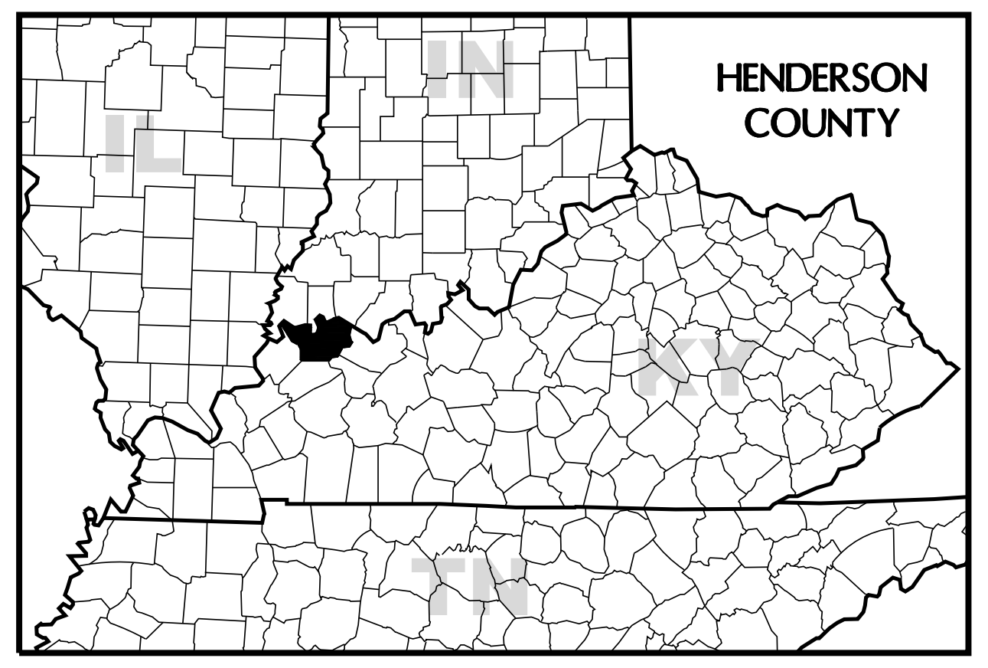

LOCAL MAP

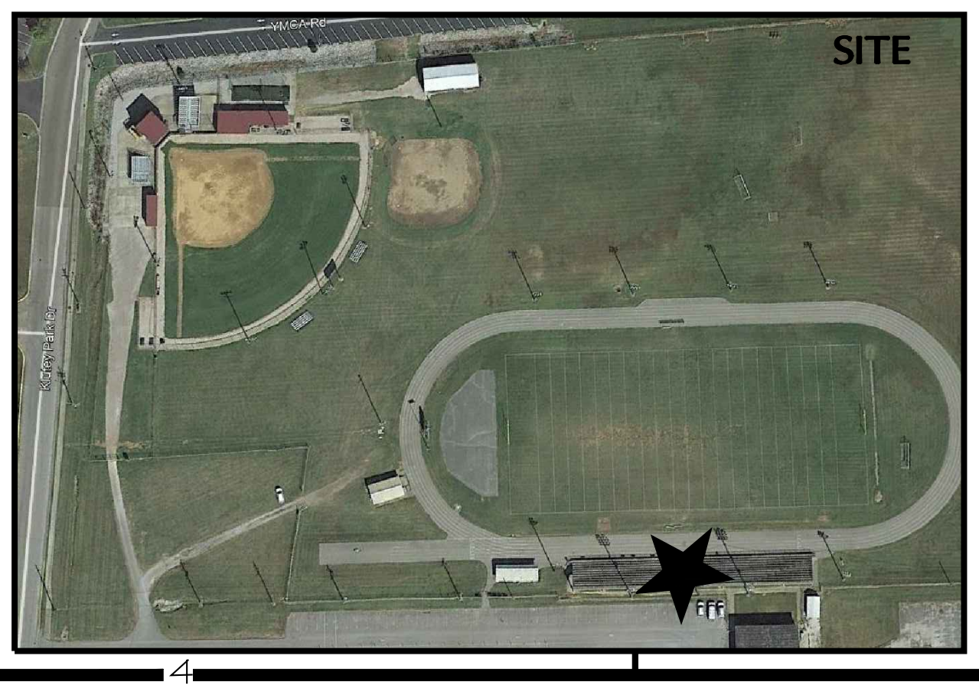

SHEET INDEX

T1.1	TITLE SHEET
ARCHITECTURAL	
G1.1	SITE AND BLEACHER PLAN
2	TOTAL # OF SHEETS IN SET

DESIGN DATA

SCOPE: THE DESIGN CRITERIA PRESENTED BELOW IS FOR CODE REVIEW ONLY AND SHALL NOT BE USED BY THE CONTRACTOR FOR BIDDING PURPOSES.

USE GROUP E

CODE ——— KBC (2018)

RECORD DRAWINGS

DRAWN BY

DATE

SET NUMBER

RBS DESIGN GROUP
Architecture
723 Harvard Drive, Owensboro, KY 42301
Phone: (270) 683-1158 Fax: (270) 683-2446
E-Mail: office@rbsdesigngroup.com

ALL RIGHTS RESERVED

THIS DRAWING IS THE PROPERTY OF R.B.S. DESIGN GROUP, P.S.C. AND SHALL NOT BE REPRODUCED IN WHOLE OR IN PART. THIS DRAWING SHALL NOT BE USED FOR CONSTRUCTION OF ANYOTHER PROJECT WITHOUT WRITTEN CONSENT OF THIS FIRM.

DO NOT SCALE DRAWINGS

USE GIVEN DIMENSIONS ONLY. IF NOT SHOWN, VERIFY AND DOCUMENT CORRECT DIMENSION WITH THE ARCHITECT OR ENGINEER. CONTRACTOR SHALL CHECK AND VERIFY ALL DIMENSIONS AND CONDITIONS AT JOB SITE.

JOB NUMBER	Y20028
DRAWN BY	JDG
CHECKED BY	CTT
DATE	4/12/2021

REVISIONS

NO.	DATE

HENDERSON COUNTY SCHOOLS
SOFTBALL LIGHTING REPLACEMENT
HENDERSON, KENTUCKY

TITLE SHEET

SHEET NUMBER

T1.1

OF 1

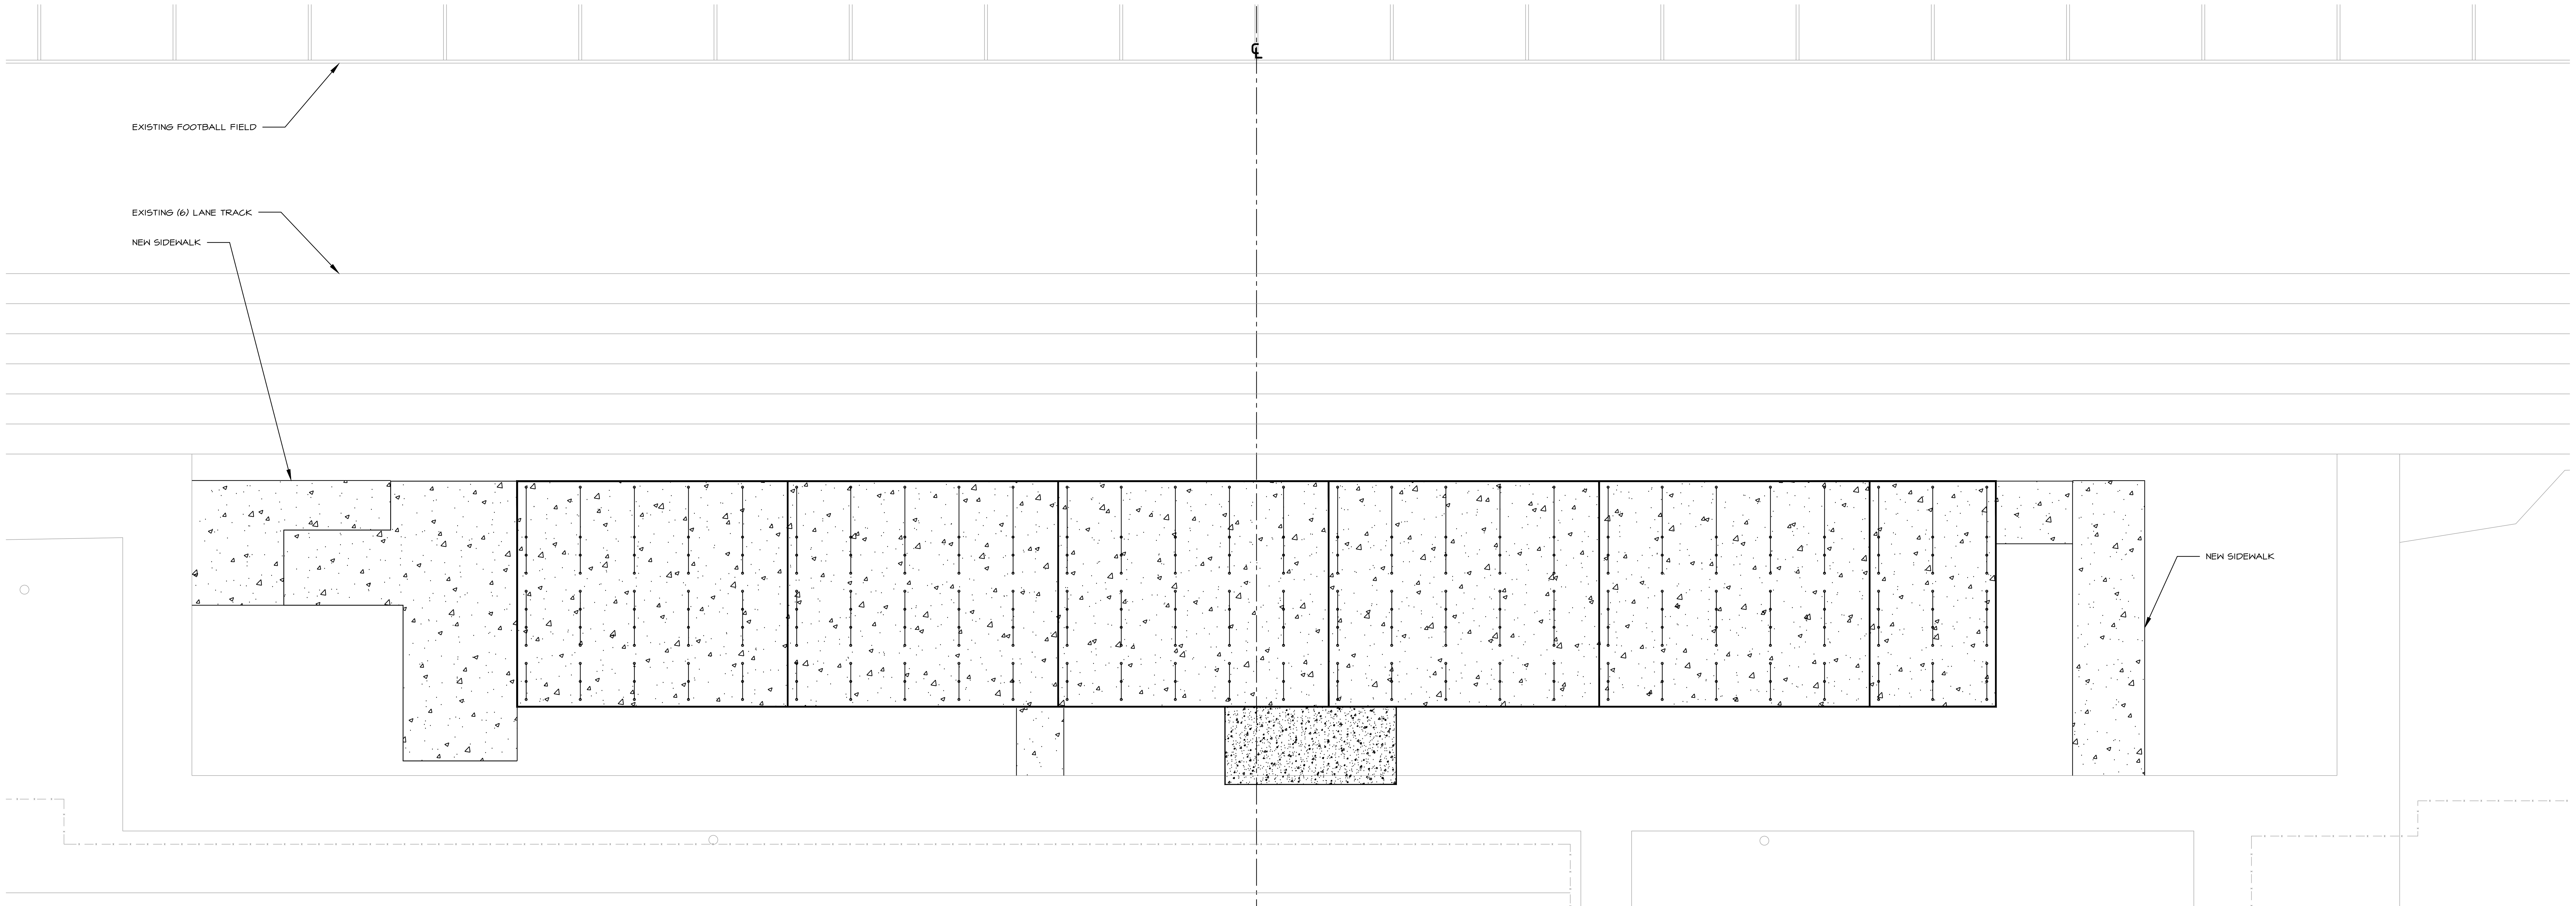

1 SITE PLAN

SCALE: 3/16"=1'-0"

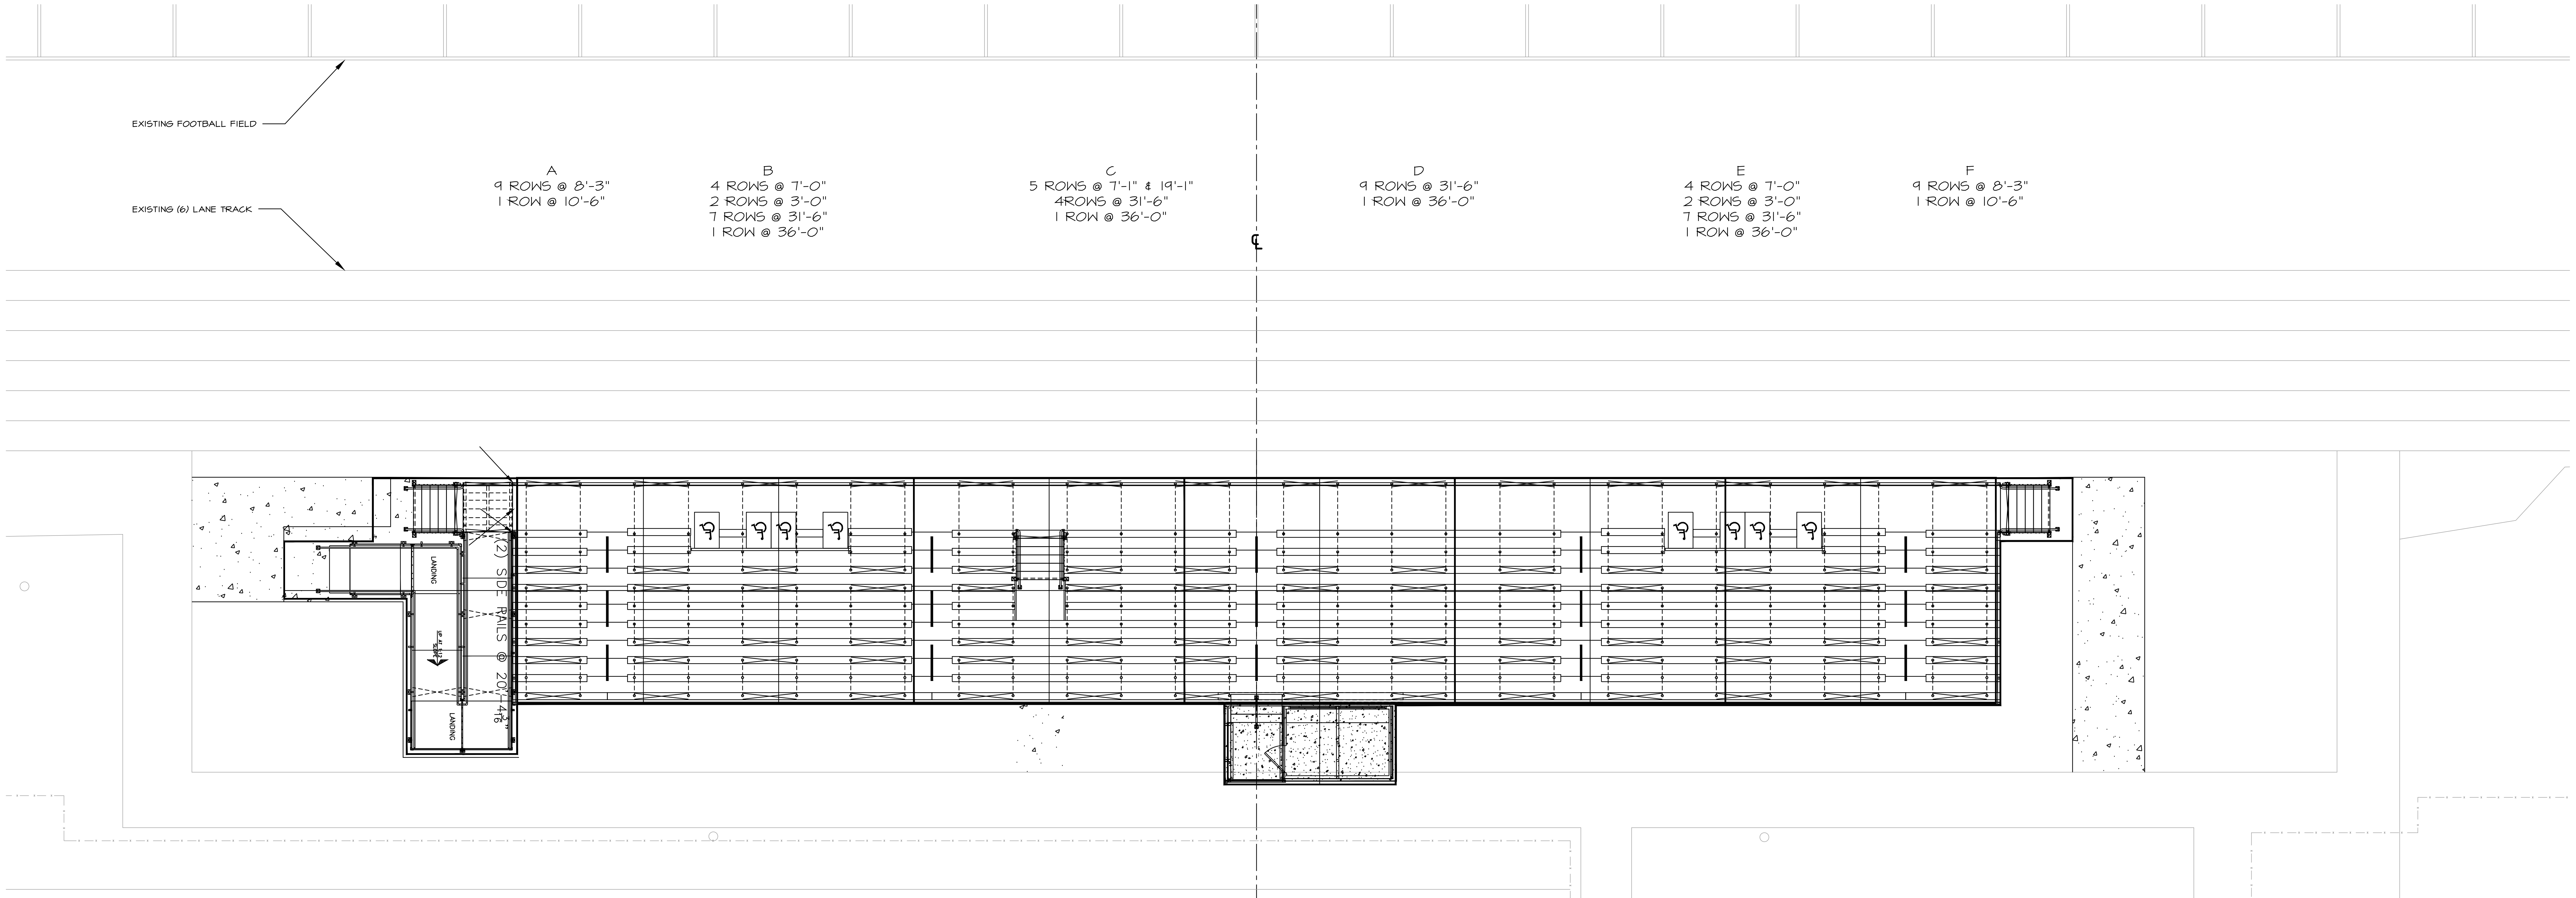

A
9 ROWS @ 8'-3"
1 ROW @ 10'-6"

B
4 ROWS @ 7'-0"
2 ROWS @ 3'-0"
7 ROWS @ 31'-6"
1 ROW @ 36'-0"

C
5 ROWS @ 7'-1" & 19'-1"
4ROWS @ 31'-6"
1 ROW @ 36'-0"

D
9 ROWS @ 31'-6"
1 ROW @ 36'-0"

E
4 ROWS @ 7'-0"
2 ROWS @ 3'-0"
7 ROWS @ 31'-6"
1 ROW @ 36'-0"

F
9 ROWS @ 8'-3"
1 ROW @ 10'-6"

2 BLEACHER PLAN

SCALE: 3/16"=1'-0"

RBS DESIGN GROUP
Architecture
723 Harvard Drive, Owensboro, KY 42301
Phone: (270) 683-1158 Fax: (270) 683-2446
E-Mail: office@rbsdesigngroup.com

ALL RIGHTS RESERVED
THIS DRAWING IS THE PROPERTY OF R.B.S. DESIGN GROUP, P.S.C. AND SHALL NOT BE REPRODUCED IN WHOLE OR IN PART. THIS DRAWING SHALL NOT BE USED FOR CONSTRUCTION OF ANYOTHER PROJECT WITHOUT WRITTEN CONSENT OF THIS FIRM.

DO NOT SCALE DRAWINGS
USE GIVEN DIMENSIONS ONLY. IF NOT SHOWN, VERIFY AND DOCUMENT CORRECT DIMENSION WITH THE ARCHITECT OR ENGINEER. CONTRACTOR SHALL CHECK AND VERIFY ALL DIMENSIONS AND CONDITIONS AT JOB SITE.

JOB NUMBER	Y20028
DRAWN BY	JDG
CHECKED BY	CTT
DATE	4/12/2021

REVISIONS

NO.	DATE

HENDERSON COUNTY SCHOOLS
NORTH MIDDLE SCHOOL BLEACHER REPLACEMENT
HENDERSON, KENTUCKY

SITE AND BLEACHER PLAN

SHEET NUMBER
G1.1
OF —