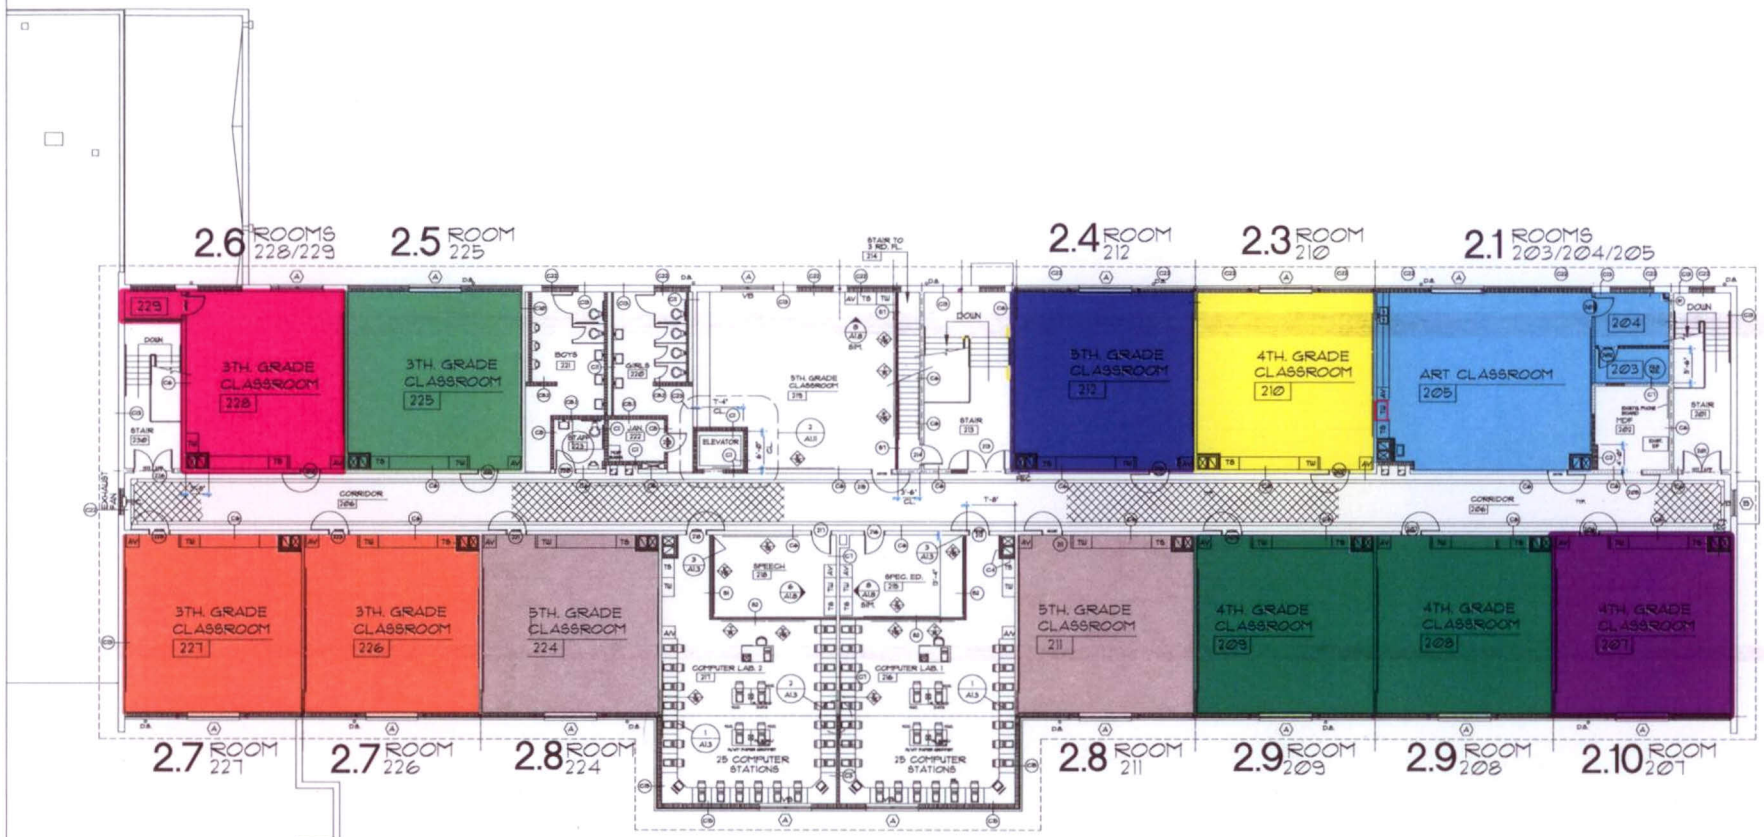

SECOND FLOOR PLAN

PECK FLANNERY GREAM WARREN ARCHITECTS, LLC
112 North Main Street Elizabethtown, Kentucky 42701

PROJECT NO.: 2014
DATE: FEBRUARY 24, 2015
DRAWN BY: JPH
CHECKED BY: LDG
REVISION DATES:

ENLARGED SECOND FLOOR PLAN

2011 RENOVATIONS VINE GROVE ELEM.
HARDIN COUNTY SCHOOL BOARD
309 FIRST STREET VINE GROVE, KENTUCKY

A1.3