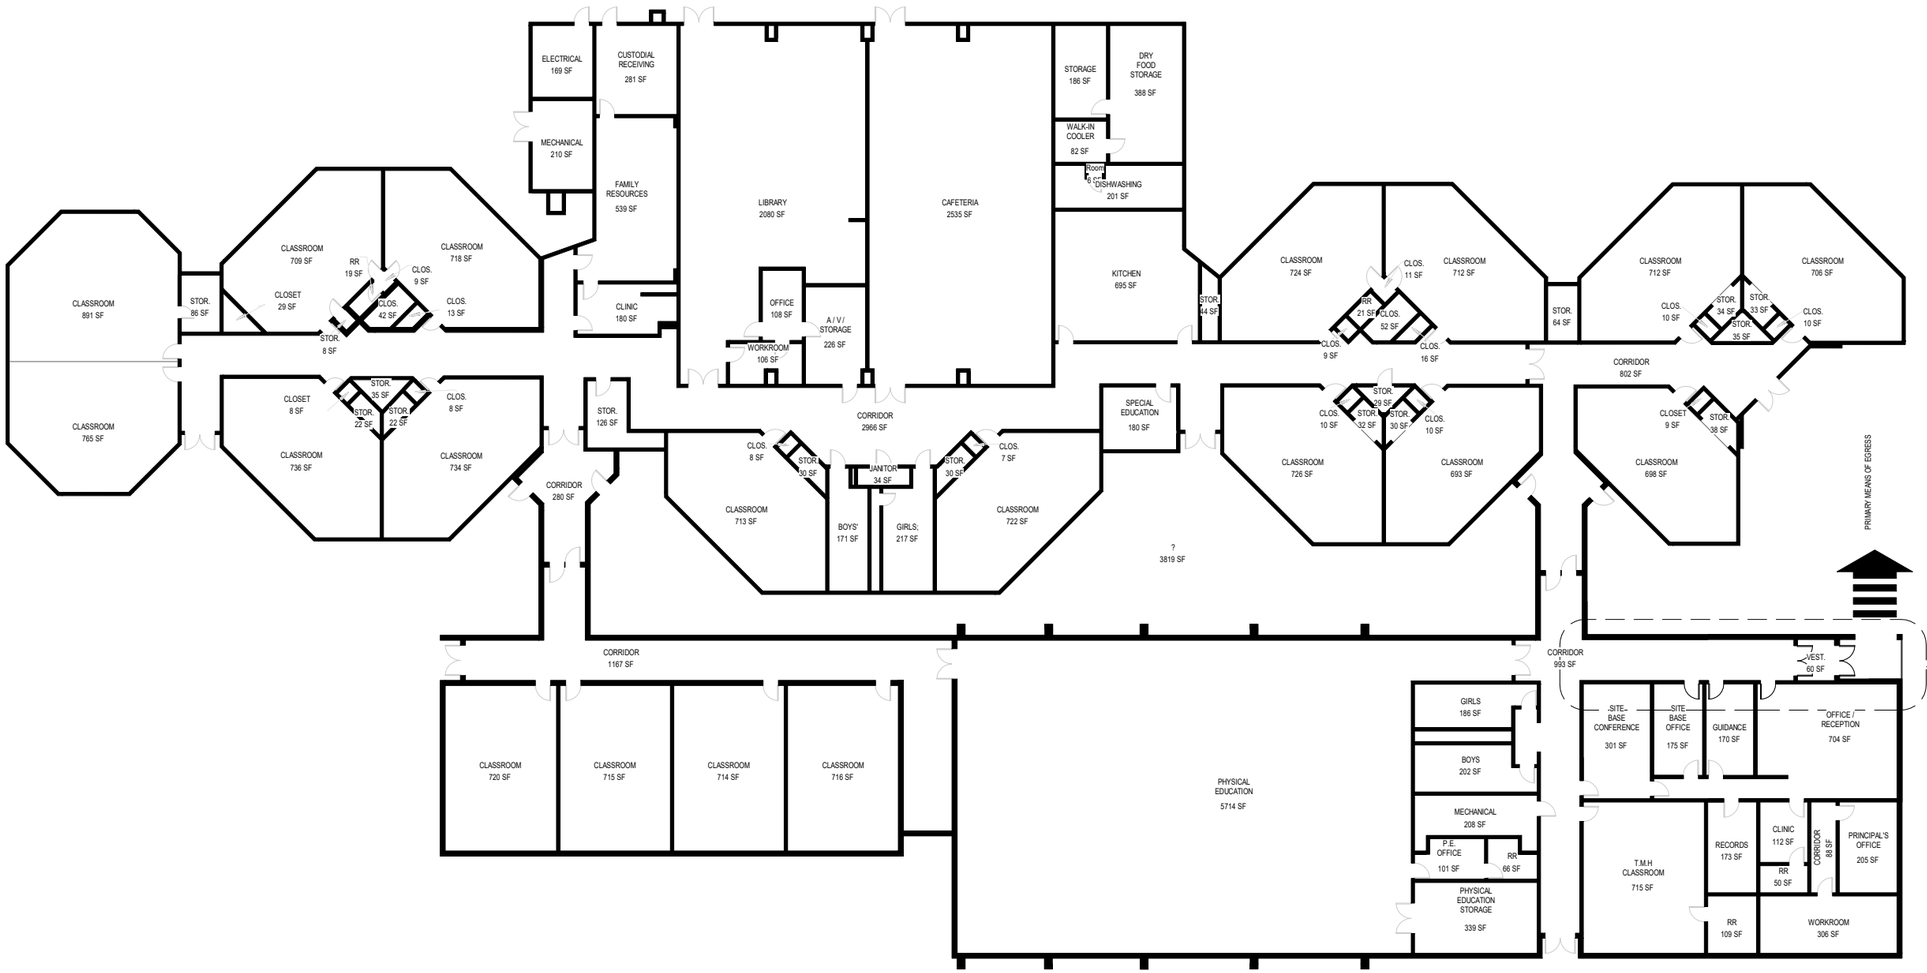

SEE ENLARGED PLAN FOR SCOPE OF WORK.

1 MRC ELEMENTARY - 01 - CAD FLOORPLAN

1" = 30'-0"

alt32 architecture | design

310 Old Vine St.
Suite 300
Lexington, KY
40507
t: 859.233.4804
f: 859.2334806
www.alt32.com

BREATHITT COUNTY SECURITY UPGRADES

BREATHITT COUNTY BOARD OF EDUCATION
420 COURT STREET
PO BOX 750
JACKSON, KY 41339

MARIE ROBERTS-CANEY FLOOR PLAN

Sheet Information

BG Number	##-####
Project Number	1804
Date	Issue Date

A3.01

Copyright © 2018 alt32 Architecture | Design