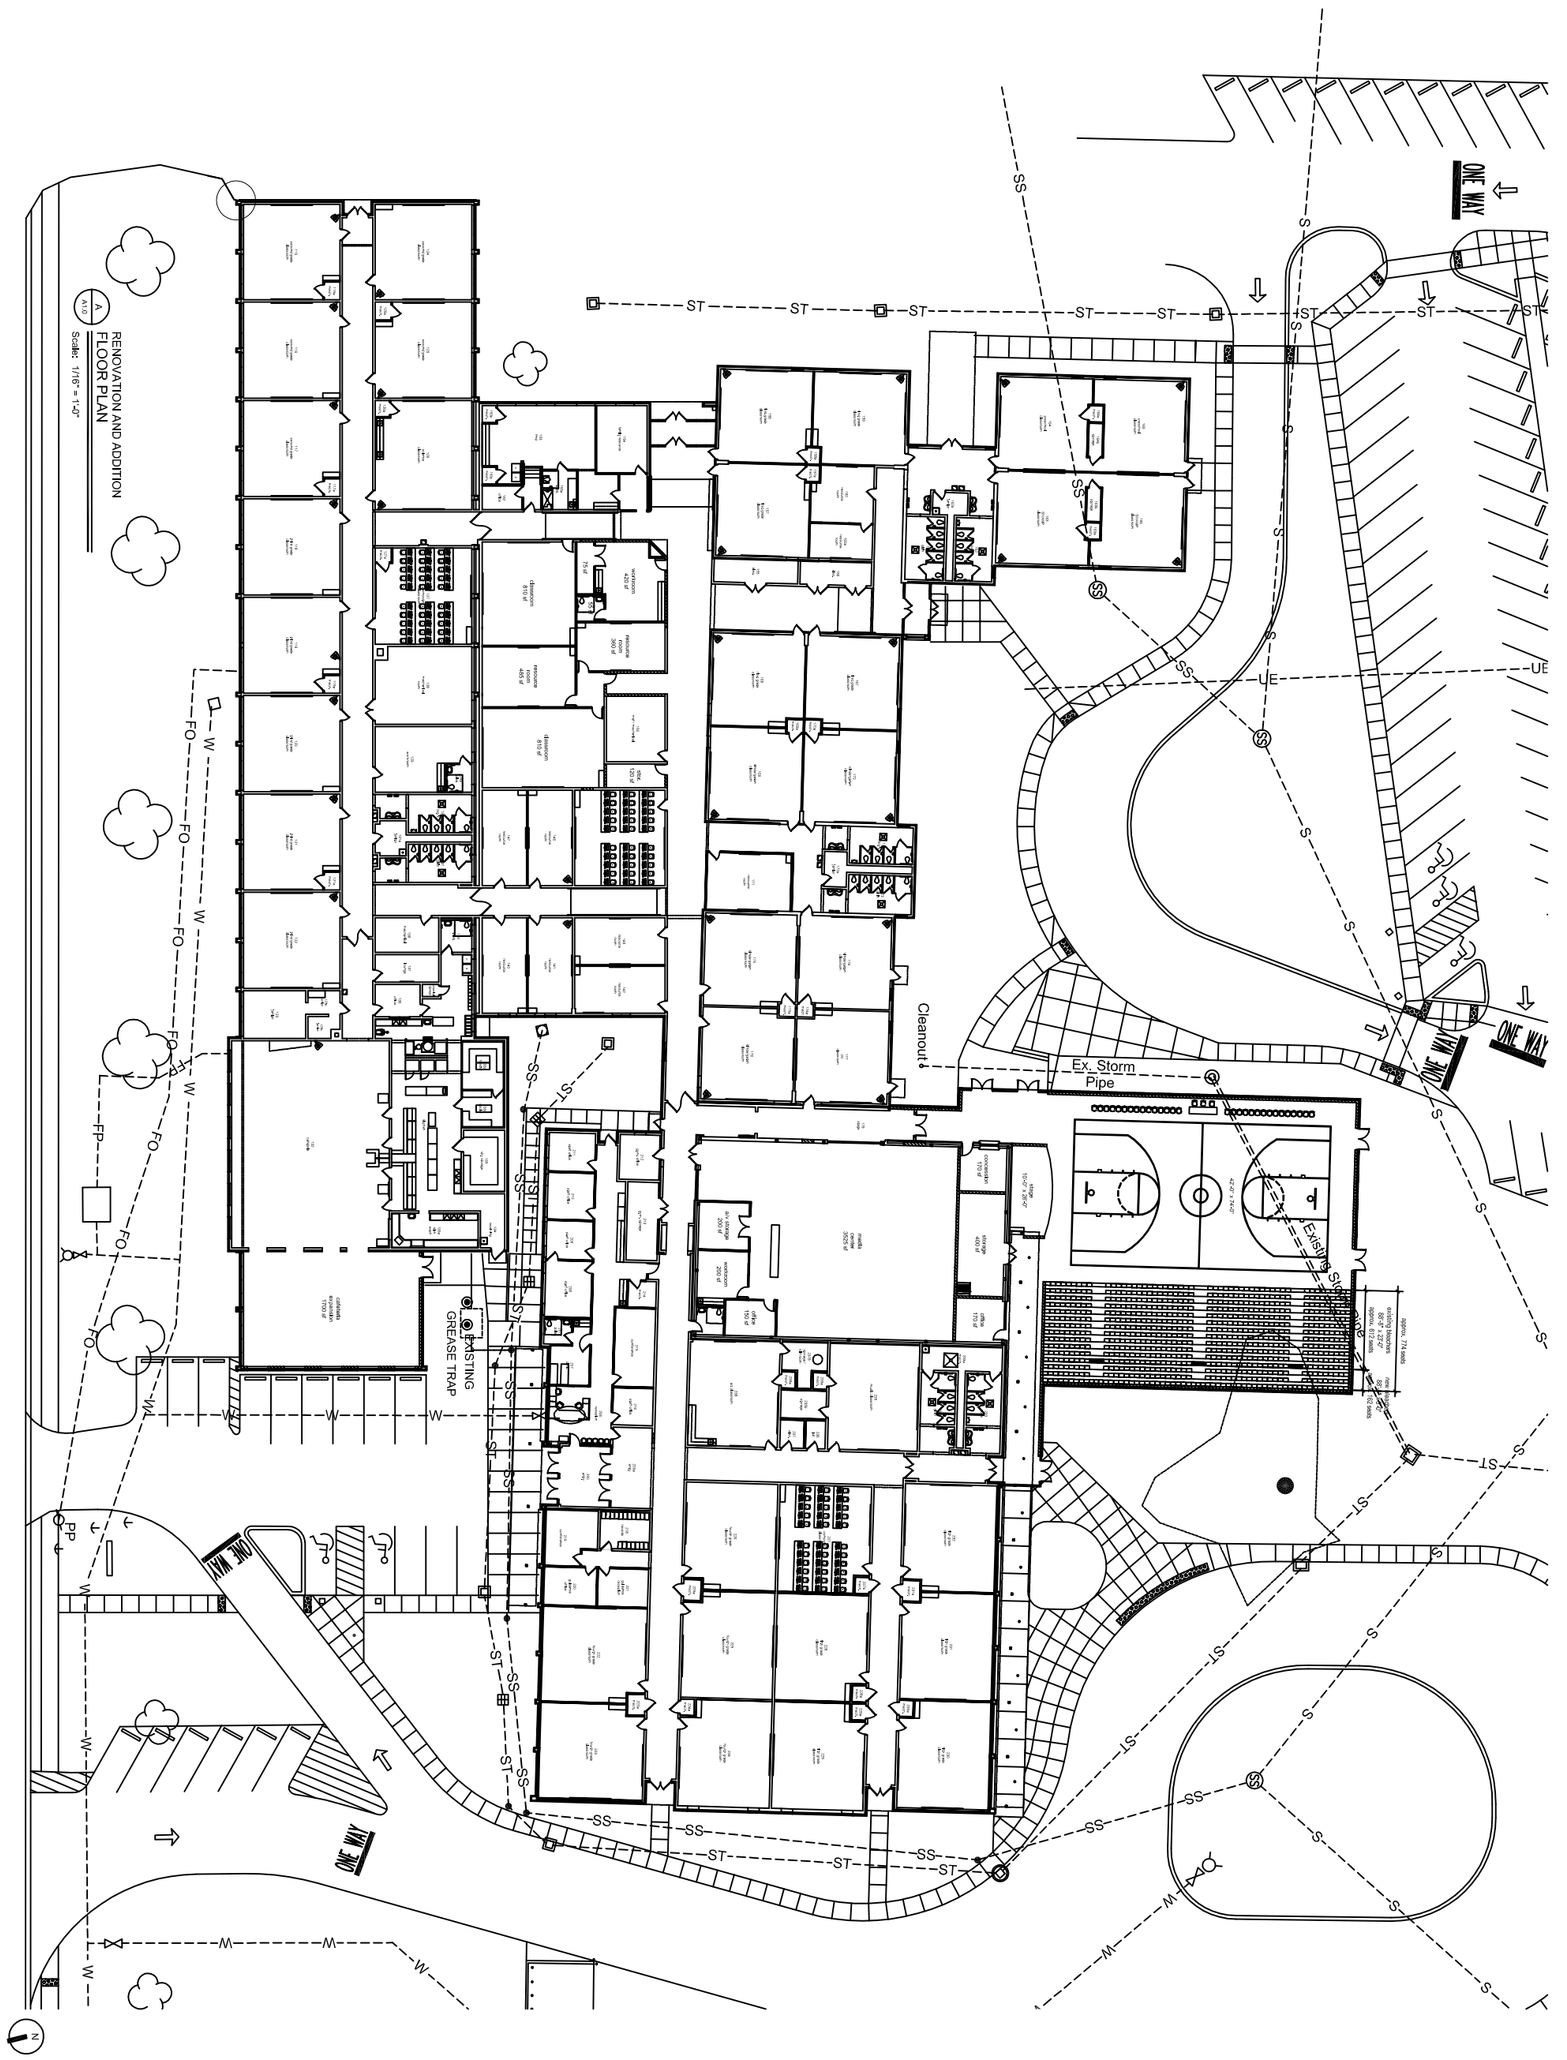


SCHEMATIC DESIGN - MAY 11, 2010 DESIGN MEETING

A1.0	skb# 2010-10	DATE: 05.11.10 DRAWN BY: mgh CHECKED BY: REVISIONS:	BG# 10-182	RENOVATION AND ADDITION Renovation and Addition to: FOSTER HEIGHTS ELEMENTARY SCHOOL Bardstown, Kentucky	NELSON COUNTY SCHOOL DISTRICT 288 WILDCAT LANE BARDSTOWN, KENTUCKY 40004 TELEPHONE: 502.349.7000 FAX: 502.349.7004		studio kremer architects 3258 Ruckriegel Parkway, Louisville, KY 40299 TEL 502.499.1100 FAX 499.1101