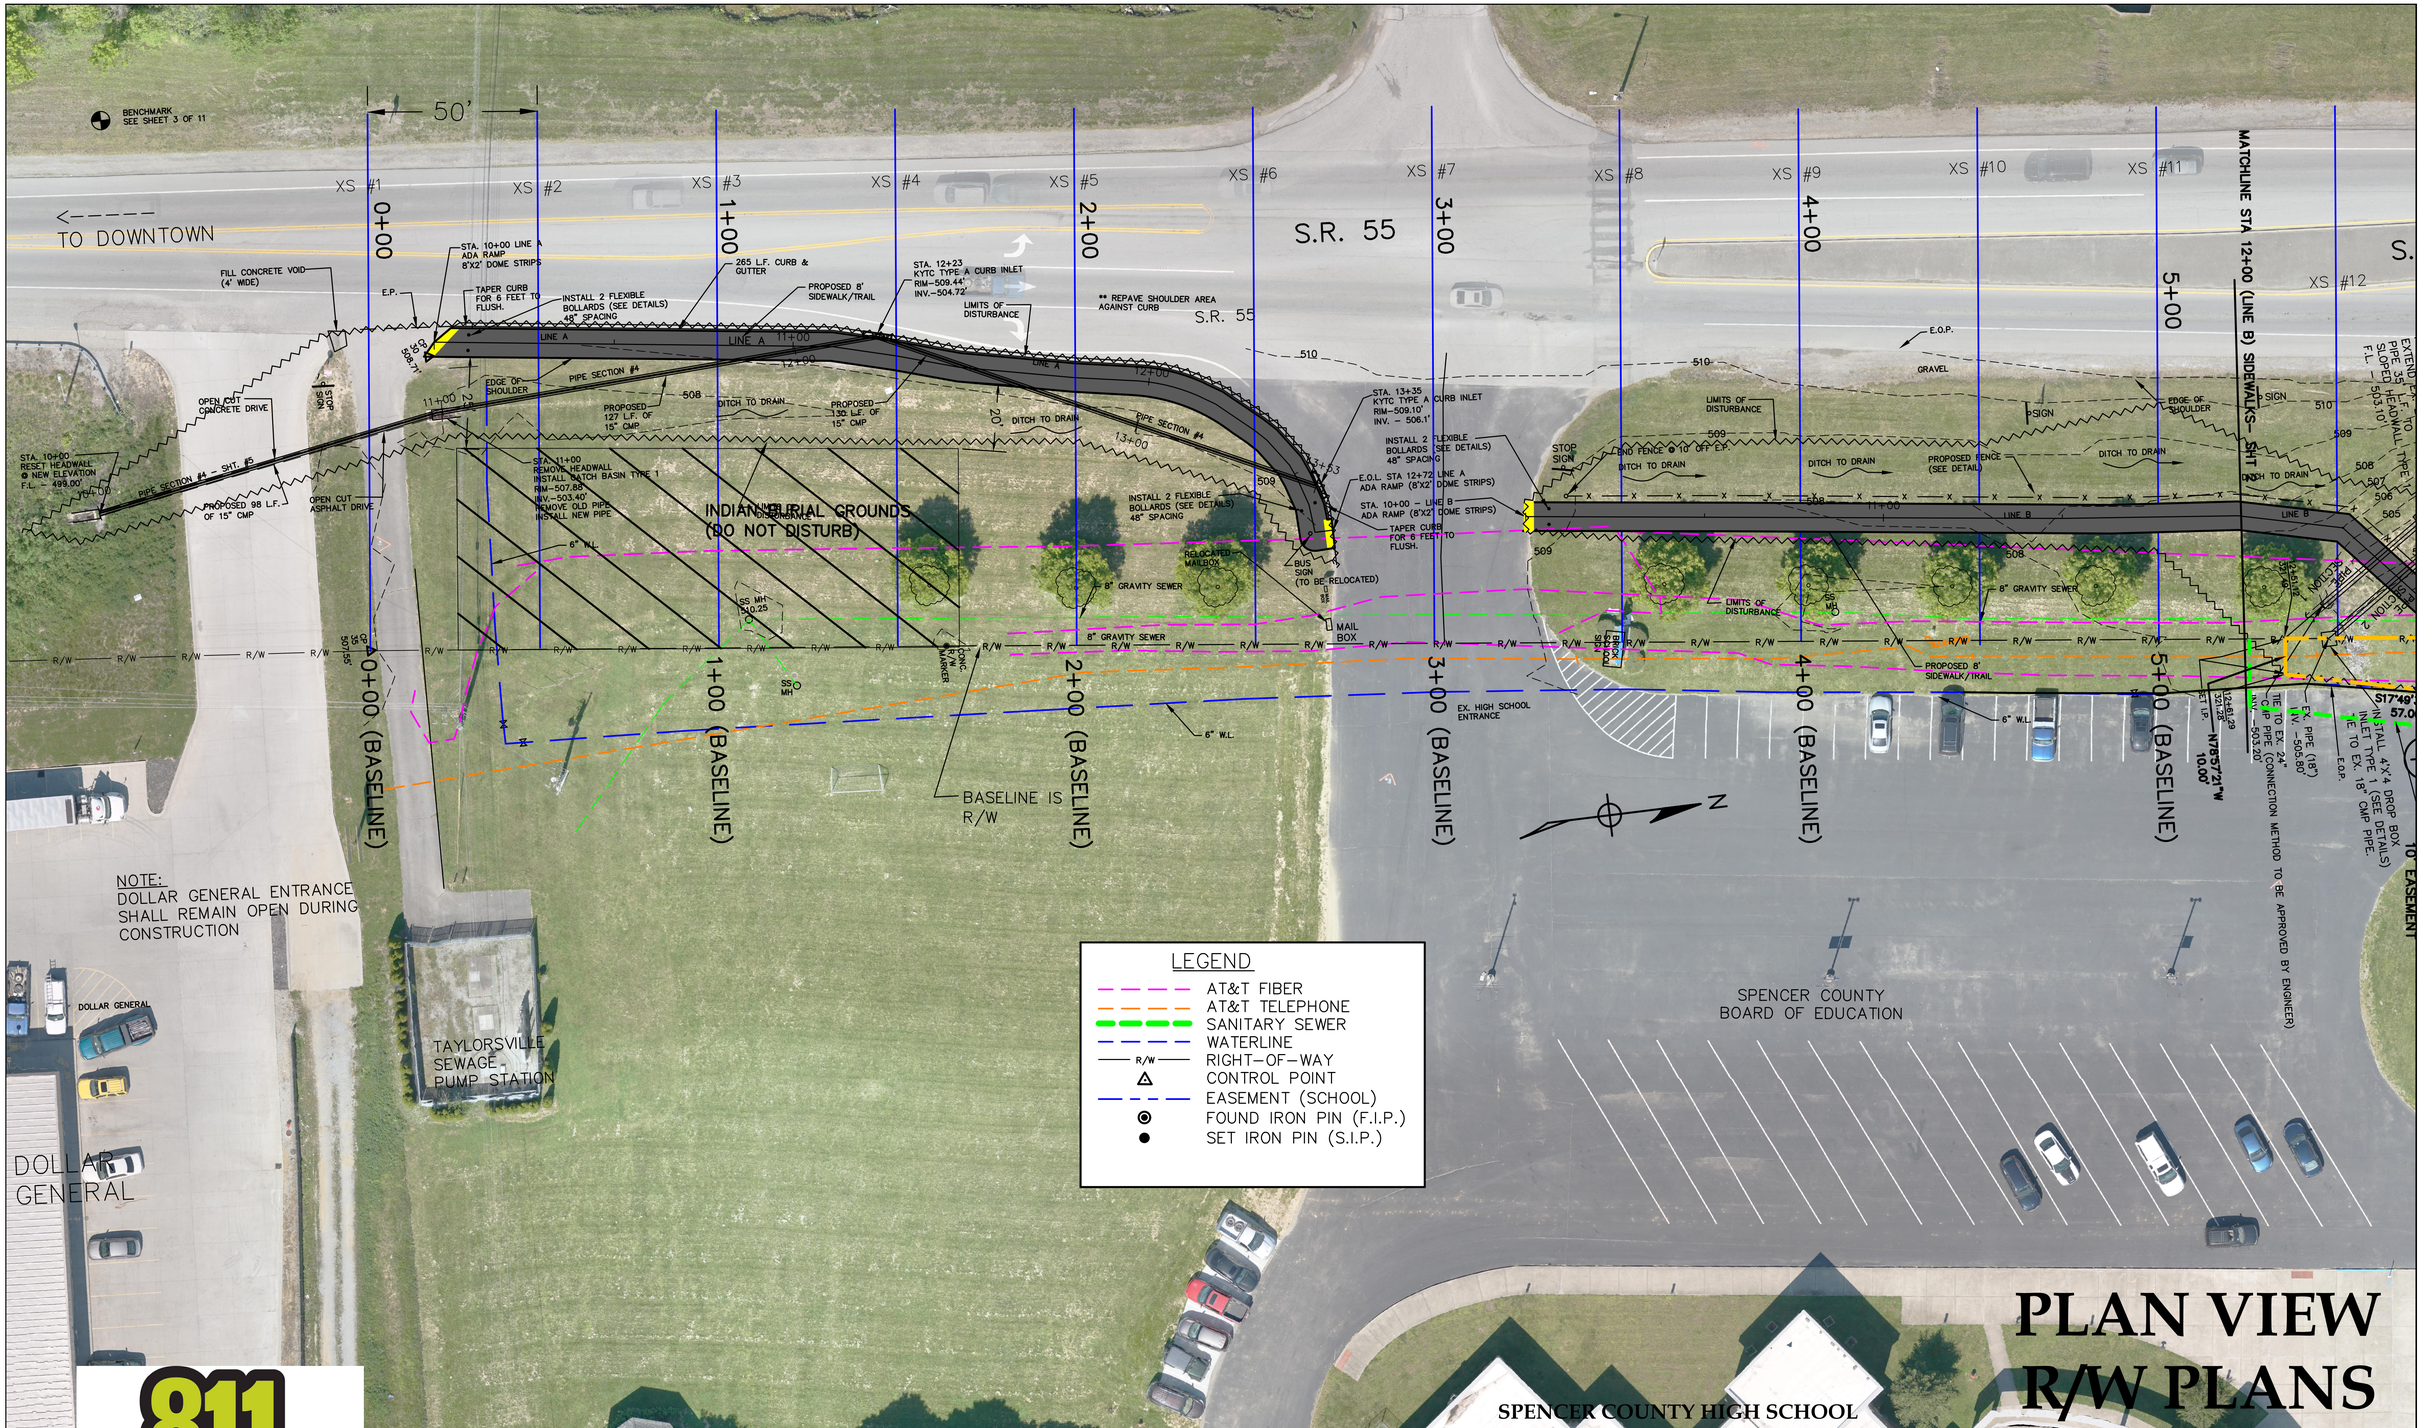

PLAN VIEW
R/W PLANS

811
Know what's below.
Call before you dig.

UTILITY NOTE
THE LOCATION OF EXISTING UTILITIES ARE APPROXIMATE. THE CONTRACTOR SHALL VERIFY THE EXISTENCE AND LOCATION OF ALL UTILITIES AND BE RESPONSIBLE FOR THEIR PROTECTION.

STATE OF KENTUCKY
J. F. SISLER
6324
LICENSED
PROFESSIONAL ENGINEER

MARK	BY	REVISIONS	DATE
		FOR APPROVAL	11/21
		PER KYTC REVIEW	1/3/22
		PER KYTC REVIEW	1/21/22
		R/W PLANS	04/22
		FOR BID	05/22

FILE NO. 17020
CAD FILE NO. SILVER
DRAWN BY BCM
CHECKED BY MKM
APPROVED BY JFS
DATE 07/18

Sisler-Maggard Engineering, PLLC

TRAIL/SIDEWALK
KDOT TAPS PROGRAM

CITY OF TAYLORSVILLE
SPENCER COUNTY, KY

SISLER-MAGGARD ENGINEERING, PLLC
ENGINEERING • SURVEYING
220 E. REYNOLDS ROAD, SUITE A3 LEXINGTON, KY 40517
Telephone (859) 271-2978 Fax (859) 271-5670

SCALE 1" = 20'
DRAWING NO. 1 of 3