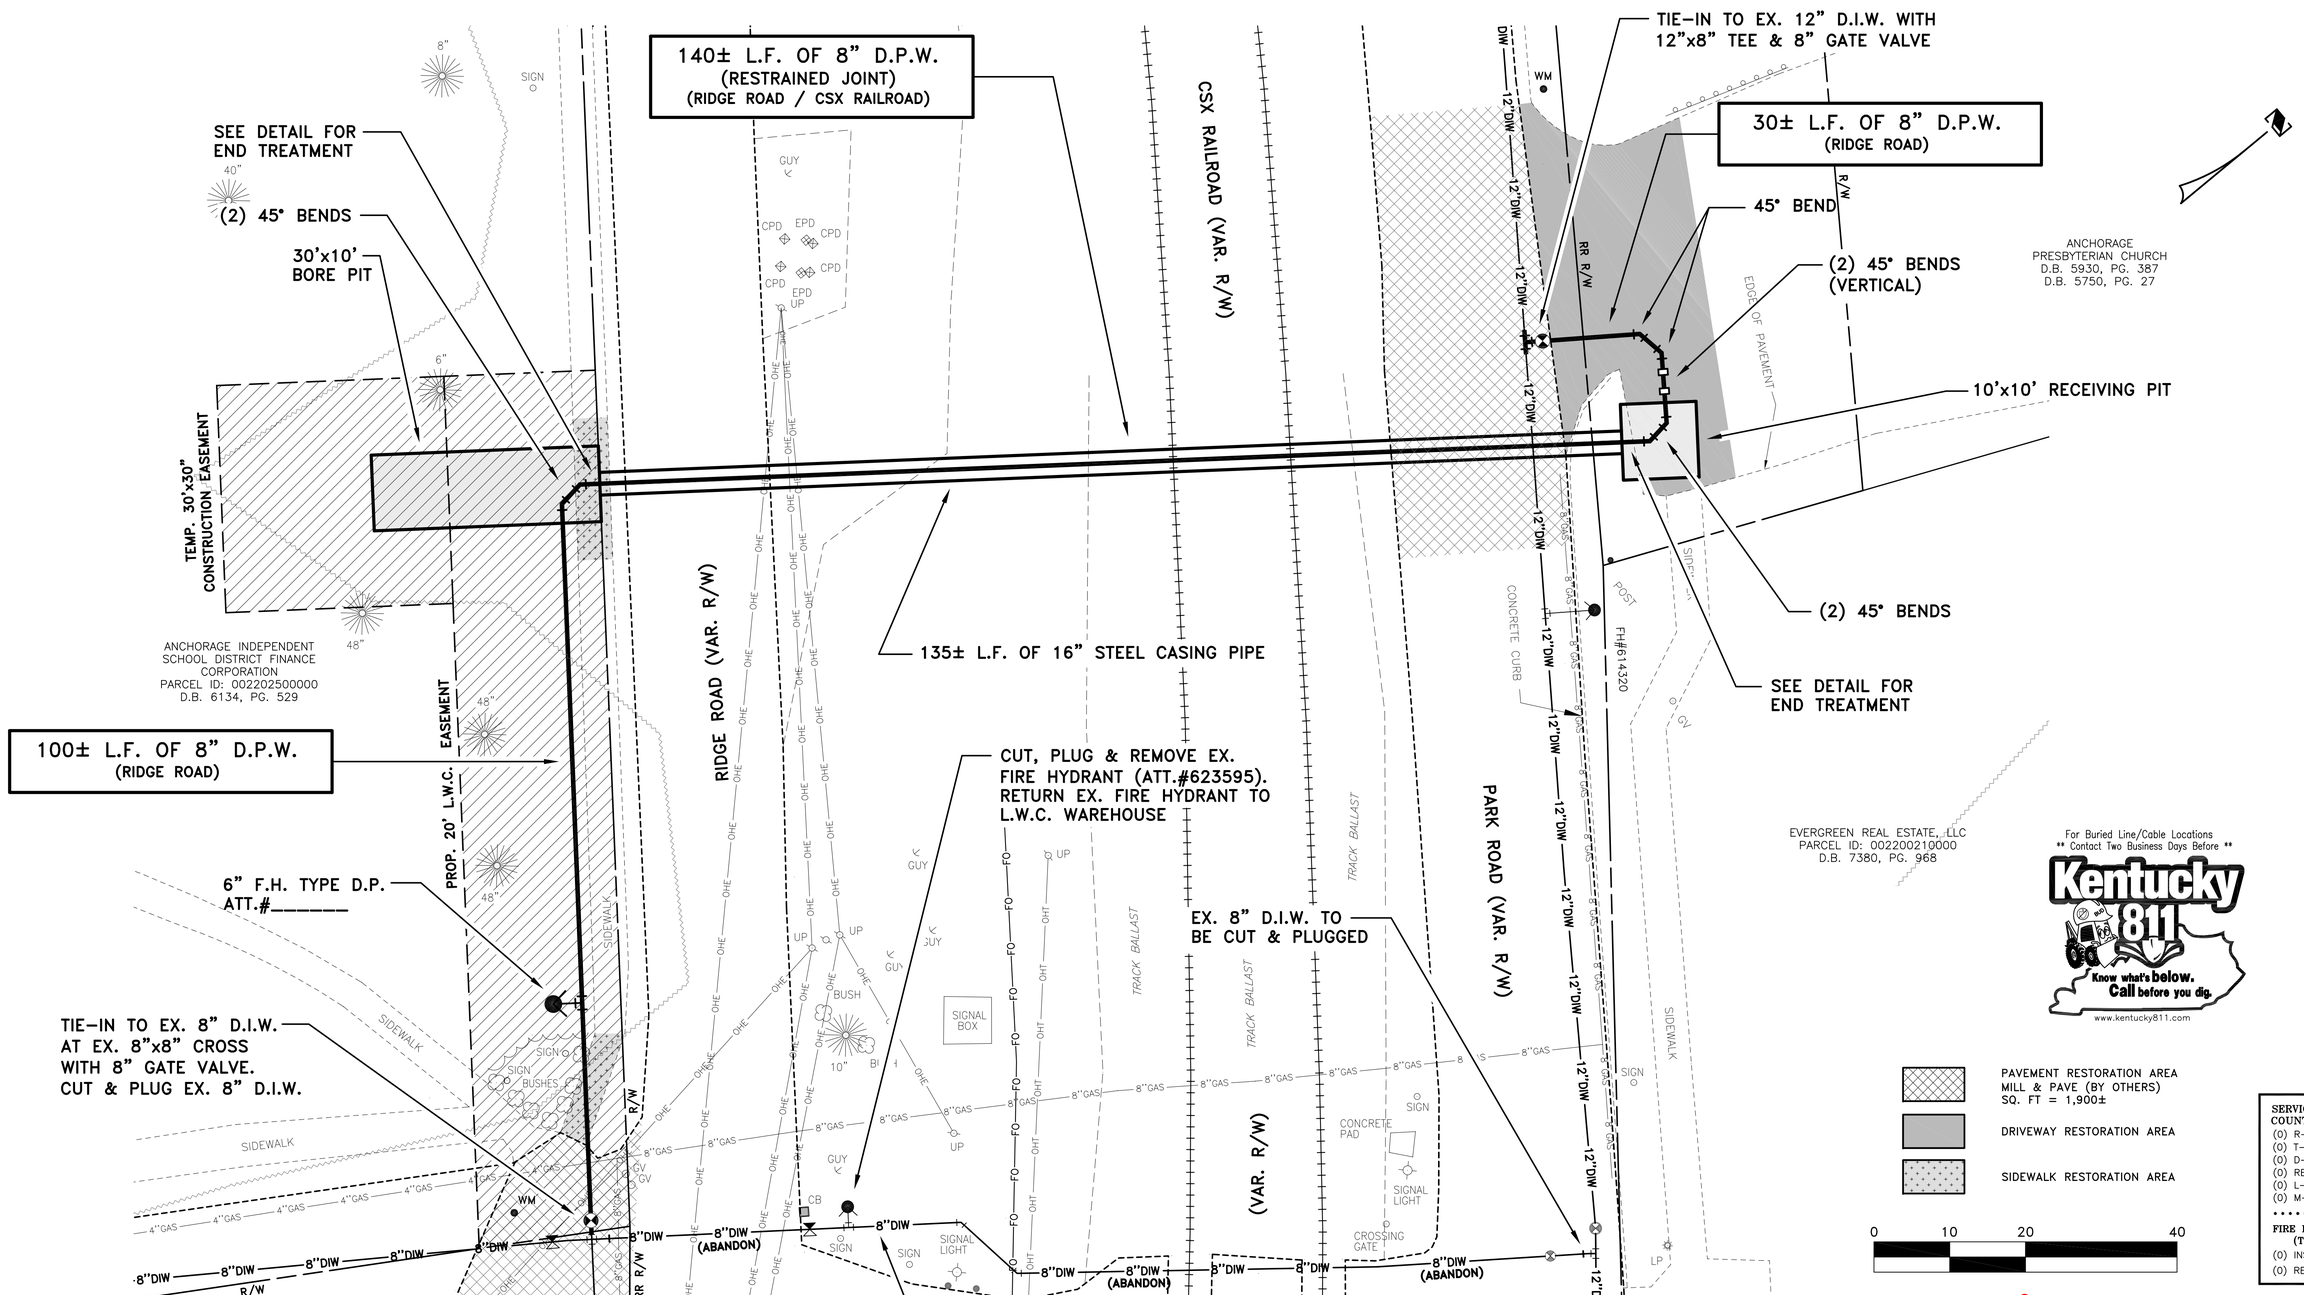

For Buried Line/Cable Locations
** Contact Two Business Days Before **

Kentucky 811
Know what's below. Call before you dig.
www.kentucky811.com

PAVEMENT RESTORATION AREA
MILL & PAVE (BY OTHERS)
SQ. FT = 1,900±

DRIVEWAY RESTORATION AREA

SIDEWALK RESTORATION AREA

0 10 20 40

SERVICE LEGEND AND COUNT (THIS SHEET)

(0) R-RENEW
(0) T-TRANSFER
(0) D-DISCONTINUE
(0) RE-RELOCATE
(0) L-LEAD
(0) M-METER EXCHANGE

FIRE HYDRANT COUNT (THIS SHEET)

(0) INSTALL
(0) REMOVE

INSPECTION CERTIFICATION

I hereby certify, to the best of my knowledge and belief, that the water main project has been constructed and tested in accordance with the approved plans and specifications.

NAME (PRINT)

NAME (SIGNATURE)

DATE

DESIGNATED PLAN REVIEWER CERTIFICATION

I hereby certify that the water main plans have been reviewed and approved in accordance with the requirements of the KDOW Agreed Order Technical Design and Construction Standards.

NAME (PRINT)

NAME (SIGNATURE)

DATE

WATER LINE ONLY

PRELIMINARY

SIGNATURE

DATE

LOUISVILLE WATER COMPANY
550 S. 3RD STREET • LOUISVILLE, KENTUCKY 40202 • (502) 569-3600
SPENCER W. BRUCE, PE – PRESIDENT
LARRY D. BRYANT, PE – VICE PRESIDENT/CHIEF ENGINEER

11405 PARK ROAD
CSX RAILROAD CROSSING

DATE 11-06-24	SCALE 1"=10'	MAP NO. 1269-280	
DRAWN BY E.SCHMIDT	CHECKED BY P.HOWARD	ENGR. M.MEYER	
PROJECT NUMBER 16117		SHEET 2 OF 4	
TASK NUMBER 04			

X:\342 Eng MRRP\16117 RR 11405 Park Rd\5 Drafting & GIS\16117 park OCT 2024 2.dwg Printed Date: 11-06-24 01:37:47 PM eschmidt