Schematic Design

NOTE: Rendering is a representation, not all existing or new construction elements are shown

1 / A1 Fieldhouse loor Plan
Scale: 1/8" = 1'-0"

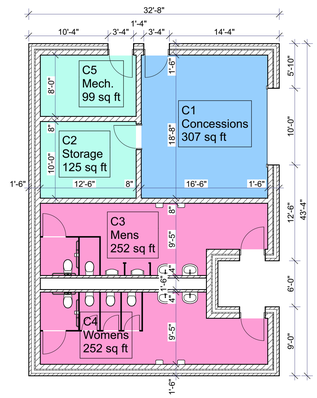

2 / A1 Concessions Floor Plan
Scale: 1/8" = 1'-0"

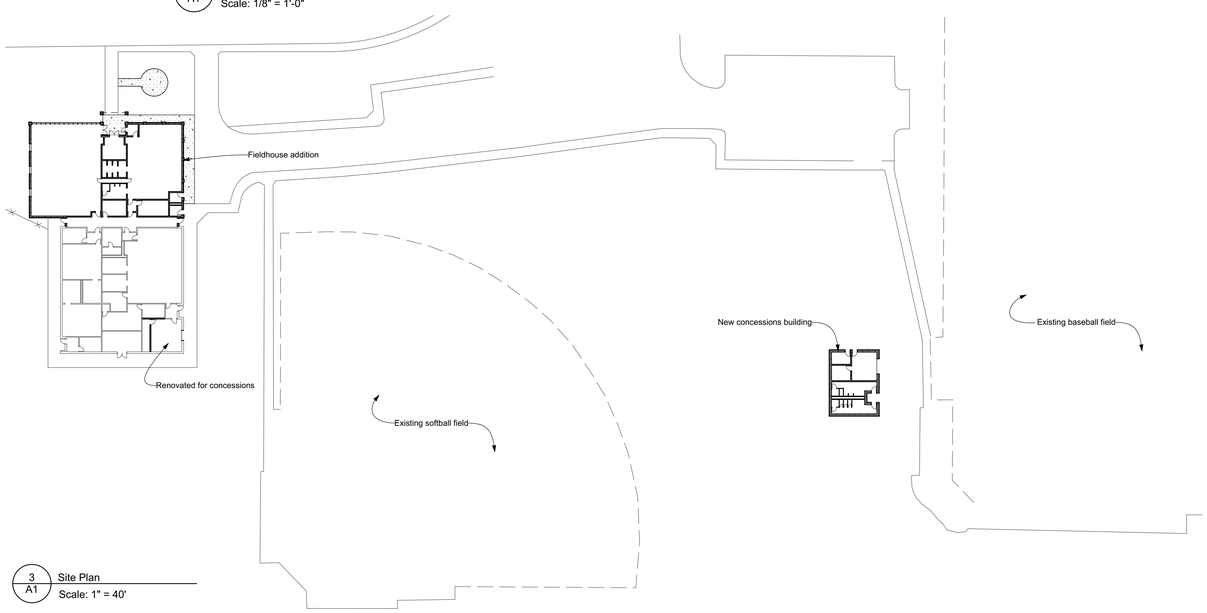

3 / A1 Site Plan
Scale: 1" = 40'

REH&A ARCHITECTS
ROBERT EHMET HAYES & ASSOCIATES, PLLC
465 Centre View Blvd, Crestview Hills, KY 41017 - (859) 331-3121

NOT FOR CONSTRUCTION

Copyright © 2026 All Rights Reserved
Robert Ehmet Hayes & Associates, PLLC

Cooper High School Fieldhouse Additon & Renovations

2855 Longbranch Rd, Union, KY 41091

Boone County Board of Education
Dr. Jeff Hauswald, Superintendent

SHEET TITLE
Schematic Deisgn

BG #

REH #
129-1024-B

DATE
04/15/26

A1

Copyrights and all other rights restrict these documents to the original site for which they were produced. Reproductions, changes, or other assignments are prohibited