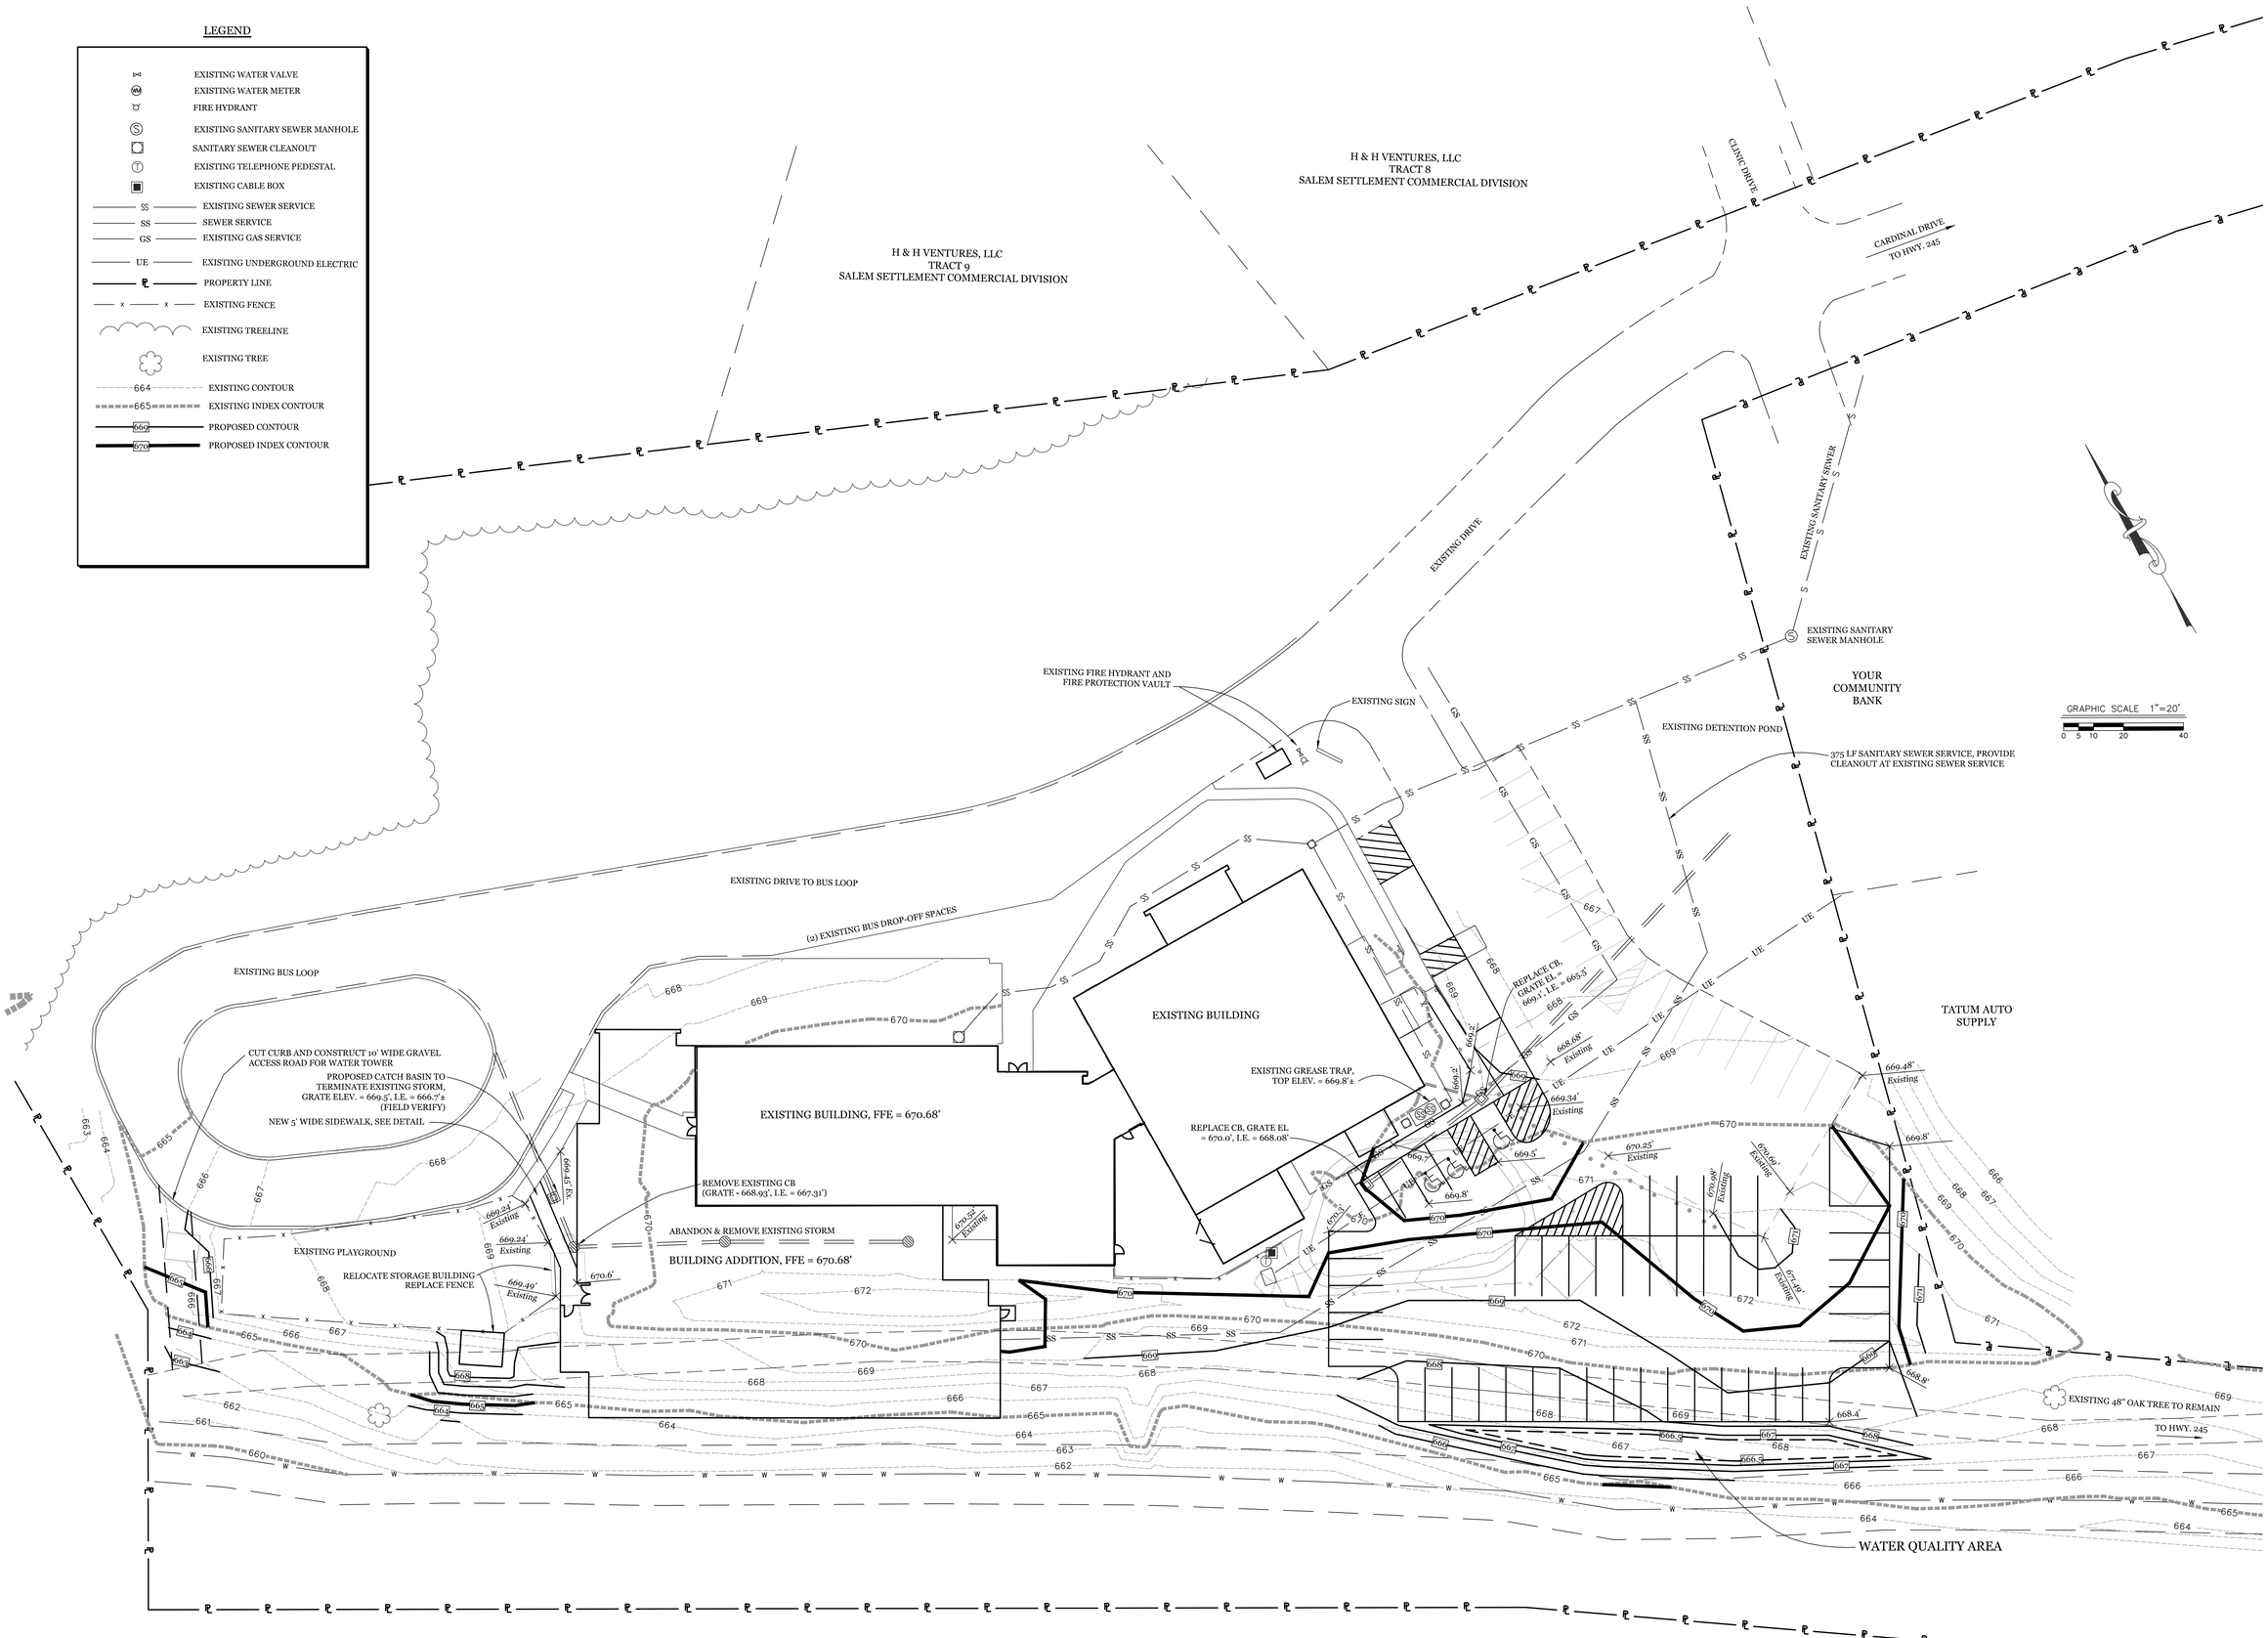

studio kremer architects

3258 Ruckriegel Parkway, Louisville, KY 40299
TEL 502.499.1100 FAX 499.1101

Horizon ENGINEERING, LLC
Civil Engineering & Land Surveying
111 North Second Street - P.O. Box 364
Bardstown, KY. 40004
Phone: (502) 348-4330 • Fax: (502) 348-4340

NELSON COUNTY SCHOOL DISTRICT
288 WILDCAT LANE
BARDSTOWN, KENTUCKY 40004
TELEPHONE: 502.349.7000
FAX: 502.349.7004

SITE GRADING PLAN
Addition and Renovation to
NELSON COUNTY EARLY LEARNING CENTER
1200 Cardinal Drive
Bardstown, Kentucky 40004

BG# 15-215

DATE: 7.23.15
DRAWN BY: RPM
CHECKED BY: RPM
REVISIONS:

ska# 2015-25

DESIGN DEVELOPMENT

C2.0