# ABBREVIATIONS

| | |
|---|---|
| **A** | |
| @ | AT |
| AB | ANCHOR BOLT |
| & | AND |
| A/C | AIR CONDITIONING |
| ACOUS | ACOUSTICAL |
| ACT | ACTUAL |
| ADA | AMERICANS WITH DISABILITIES ACT |
| ADJ. | ADJUST, ADJUSTABLE |
| ADH. | ADHESIVE |
| A.F.F. | ABOVE FINISH FLOOR |
| AGG. | AGGREGATE |
| AHU | AIR HANDLING UNIT |
| ALUM. | ALUMINUM |
| ANCH. | ANCHOR |
| AP | ACCESS PANEL |
| APPROX. | APPROXIMATE |
| ASSY | ASSEMBLY |
| AUTO | AUTOMATIC |
| **B** | |
| BD. | BOARD |
| BTWN. | BETWEEN |
| BEV. | BEVELED |
| BIT. | BITUMINOUS |
| BLK. | BLOCK |
| BLKG. | BLOCKING |
| BM. | BEAM |
| B.O. | BOTTOM OF |
| BOT. OR BTM. | BOTTOM |
| BUR | BUILT UP ROOFING |
| BRG. OR BRNG. | BEARING |
| **C** | |
| CAB. | CABINET |
| CB | CATCH BASIN, CHALKBOARD |
| C/C | CENTER TO CENTER (SAME MEANING AS OC) |
| CEM | CEMENT |
| C.T. | CERAMIC TILE |
| CF | CUBIC FEET |
| CFI | CONTRACTOR FURNISHED AND INSTALLED |
| CHAN | CHANNEL |
| CI | CAST IRON |
| CJ | CONTROL JOINT |
| CLG. | CEILING |
| CLOS | CLOSET |
| CLR. | CLEAR |
| CMU | CONCRETE MASONRY UNIT |
| COL. | COLUMN |
| CONC. | CONCRETE |
| COND | CONDITION, CONDENSER, CONDENSATE |
| CONST. | CONSTRUCTION |
| CONT. | CONTINUOUS |
| CONTR | CONTRACTOR |
| CORRUG | CORRUGATED |
| CR | COLD ROLLED |
| CSG | CASING |
| CTSK | COUNTERSINK |
| CU | CUBIC |
| CUL.V | CULVERT |
| CW | COLD WATER, CLOCKWISE |
| CY | CUBIC YARD |
| **D** | |
| DBL. | DOUBLE |
| DEP | DEPRESSED |
| DET. | DETAIL |
| DF | DRINKING FOUNTAIN |
| DIA. | DIAMETER |
| DIM. | DIMENSION |
| DN. | DOWN |
| DO | DITTO |
| DS | DOWNSPOUT |
| DWG.(S) | DRAWING(S) |
| **E** | |
| EA. | EACH |
| EJ | EXPANSION JOINT |
| EL. OR ELEV. | ELEVATION |
| ELEC | ELECTRIC, ELECTRICAL |
| EMER | EMERGENCY |
| ENCL. | ENCLOSURE |
| ENT | ENTRANCE |
| EQ. | EQUAL |
| EQUIV | EQUIVALENT |
| ESMT | EASEMENT |
| EW | EACH WAY |
| EWC | ELECTRIC WATER COOLER (SEE MECH DWGS) |
| EXIST. OR EX. | EXISTING |
| EXP. | EXPANSION |
| EXT. | EXTERIOR |
| **F** | |
| FAB | FABRICATE |
| FC | FIRE CODE |
| FD | FLOOR DRAIN (SEE MECH DWGS) |
| FDN. | FOUNDATION |
| FE | FIRE EXTINGUISHER |
| FEC | FIRE EXTINGUISHER CABINET |
| F.F.E. | FINISHED FLOOR ELEVATION |
| FH | FULL HEIGHT |
| FIN. | FINISH, FINISHED |
| FL. | FLOOR |
| FLASH | FLASHING |
| FLEX | FLEXIBLE |
| FRT | FIRE RETARDANT TREATED |
| FTG. | FOOTING |
| FURR. | FURRING |
| F.V. | FIELD VERIFY |
| **G** | |
| GA. | GAUGE |
| GALV. | GALVANIZED |
| GB | GRAB BAR |
| GEN. | GENERATOR |
| GF CMU | GROUND FACE CONC. MAS. UNIT |
| GI | GALVANIZED IRON |
| GFI | GROUND FAULT INTERRUPT |
| GL | GLASS, GLAZING |
| GLUE LAM | GLUE-LAMINATED |
| GND | GROUND |
| GR | GRADE |
| GST | GLAZED STRUCTURAL TILE |
| GYP. | GYPSUM |
| **H** | |
| H | HIGH |
| HARD | HARDENED |
| HB | HOSE BIB |
| HC | HOLLOW CORE |
| HD BD | HARD BOARD |
| HC | HANDICAPPED |
| HDR | HEADER |
| HDWE | HARDWARE |
| HD WD | HARDWOOD |
| HEX | HEXAGONAL |
| HT. | HEIGHT |
| HOL | HOLLOW |
| HM OR H.M. | HOLLOW METAL |
| HORIZ. | HORIZONTAL |
| HP | HORSEPOWER |
| HTG | HEATING |
| HTR | HEATER |
| HW | HOT WATER, HARD WHITE |
| **I** | |
| ID | INSIDE DIAMETER |
| IF | INSIDE FACE |
| INCL | INCLUDED |
| INSUL. | INSULATION |
| INT | INTERIOR |
| INV | INVERT |
| **J** | |
| JB | JUNCTION BOX |
| JST. | JOIST |
| JT | JOINT |
| **K** | |
| KBC | KENTUCKY BUILDING CODE |
| **L** | |
| L | ANGLE, LONG |
| LAM. | LAMINATE |
| LF | LIGHT FIXTURE, LINEAR FEET |
| LH | LEFT HAND |
| LLV | LONG LEG VERTICAL |
| LOC | LOCATION |
| LT | LIGHT |
| LTWT | LIGHTWEIGHT |
| **M** | |
| MAS. | MASONRY |
| MATL | MATERIAL |
| MAX. | MAXIMUM |
| MB | MARKER BOARD |
| MC | MISCELLANEOUS CHANNEL |
| MDO | MEDIUM DENSITY OVERLAY |
| MECH. | MECHANICAL |
| MED. | MEDIUM, MEDICINE |
| MTL. | METAL |
| MFR. | MANUFACTURER |
| MH | MANHOLE |
| MIN. | MINIMUM, MINUTE |
| MISC. | MISCELLANEOUS |
| ML & P | METAL LATH AND PLASTER |
| M.O. | MASONRY OPENING |
| MT. | MOUNT |
| MTD. | MOUNTED |
| MTG. | MOUNTING |
| MULL. | MULLION |
| **N** | |
| NA | NOT APPLICABLE |
| NET | MEANS EXACT DIMENSION REQUIRED |
| NIC | NOT IN CONTRACT |
| NO. OR # | NUMBER |
| NOM | NOMINAL |
| NTS | NOT TO SCALE |
| **O** | |
| O.C. | ON CENTER |
| O.D. | OUTSIDE DIAMETER |
| O.F. | OUTSIDE FACE |
| OFI | OWNER FURNISHED AND INSTALLED |
| OF-CI | OWNER FURNISHED, CONTRACTOR INSTALLED |
| O.H. | OPPOSITE HAND |
| OH | OVERHEAD |
| OPNG. | OPENING |
| OPP. | OPPOSITE |
| **P** | |
| PART | PARTITION |
| PART. BD. | PARTICLE BOARD |
| PASS | PASSAGE |
| PC | PRECAST |
| P/C | POURED CONCRETE |
| PERF | PERFORATED |
| PERIM | PERIMETER |
| PERP. | PERPENDICULAR |
| PF CMU | PREFACED CONC. MAS. UNIT |
| PH | PHASE |
| PLAS | PLASTER |
| PLUMB | PLUMBING |
| PLYWD. | PLYWOOD |
| POL | POLISHED |
| POLY CARB | POLYCARBONATE SHEET |
| PREFAB. | PREFABRICATED |
| PROJ. | PROJECT, PROJECTED |
| PR. | PAIR |
| PSMB | PENCIL SHARPENER BLOCK |
| P.T. | PRESSURE TREATED |
| PVC | POLYVINYL CHLORIDE |
| PVMT | PAVEMENT |
| PWG | POLISHED WIRE GLASS |
| +/- | PLUS OR MINUS |
| **Q** | |
| Q.T. | QUARRY TILE |
| **R** | |
| R. | RISER, RADIUS |
| R. OR RAD. | RADIUS |
| RCP | REINFORCED CONCRETE PIPE |
| RD | ROOF DRAIN |
| REBAR | REINFORCING BAR |
| RECIRC | RECIRCULATE |
| REF | REFERENCE, REFER |
| REF. | REFRIGERATOR |
| REINF. | REINFORCE, REINFORCED, REINFORCING |
| REQ'D. | REQUIRED |
| RET. | RETAINING, RETURN |
| RESIL | RESILIENT |
| RH | RIGHT HAND, ROUND HEAD |
| R.O. | ROUGH OPENING |
| ROW OR R/W | RIGHT OF WAY |
| RRT | RAISED RADIAL TILE |
| **S** | |
| SC | SOLID CORE |
| SCHD. | SCHEDULE |
| SECT | SECTION |
| SEP | SEPARATE, SEPARATION |
| SF | SQUARE FEET, SAND FILL |
| SHEATH | SHEATHING |
| SHT. | SHEET |
| SIM. | SIMILAR |
| S.M. | SHEET METAL |
| SPA. | SPACE(S) |
| SPEC(S). | SPECIFICATIONS |
| SPM | SINGLE-PLY MEMBRANE |
| SQ. | SQUARE |
| S.S. | STAINLESS STEEL |
| STA | STATION |
| STD | STANDARD |
| STL. | STEEL |
| STOR. | STORAGE |
| STRUCT. | STRUCTURAL |
| SUSP. | SUSPENDED |
| SYMM | SYMMETRICAL |
| **T** | |
| T | TREAD, THICK |
| TB | TACKBOARD |
| TC | TOP OF CURB |
| TCE | TOP OF CURB ELEVATION |
| TDS | TURNED DOWN SLAB |
| TEL | TELEPHONE |
| TFE | TOP OF FOOTING ELEVATION |
| T & G | TONGUE AND GROOVE |
| THK | THICK, THICKNESS |
| THRESH | THRESHOLD |
| T.O. | TOP OF |
| TOC | TOP OF CONCRETE |
| TOIL | TOILET |
| TOM | TOP OF MASONRY |
| TOS | TOP OF STEEL |
| TS | TACK STRIP, STRUCTURAL STEEL TUBING |
| TOW | TOP OF WALL |
| TYP. | TYPICAL |
| **U** | |
| UG | UNDERGROUND |
| UL | UNDERWRITERS LABORATORY |
| UNFIN. | UNFINISHED |
| U.N.O. | UNLESS NOTED OTHERWISE |
| **V** | |
| VAC | VACUUM |
| VB | VAPOR BARRIER |
| VCT | VINYL COMPOSITION TILE |
| VERT. | VERTICAL |
| V.I.F. | VERIFY IN FIELD |
| **W** | |
| W | WIDE |
| W.R. | WATER RESISTANT |
| WWF | WELDED WIRE FABRIC |
| **X** | |
| X | BY |
| **Y** | |
| YD | YARD |

# WALL / PARTITION SCHEDULE

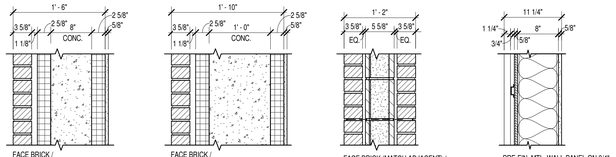


FACE BRICK / AIR SPACE / 8" ICF WALL SYSTEM / 5/8" GYP. BD.

4" CMU IN LIEU OF BRICK AT BELOW GRADE LOCATIONS (GROUT SOLID)

A

FACE BRICK / AIR SPACE / 12" ICF WALL SYSTEM / 5/8" GYP. BD.

4" CMU IN LIEU OF BRICK AT BELOW GRADE LOCATIONS (GROUT SOLID)

B

FACE BRICK (MATCH ADJACENT) / AIR SPACE / 6" (NOM.) CMU (GROUT SOLID) AIR SPACE / FACE BRICK (MATCH ADJACENT)

C

PRE-FIN. MTL. WALL PANEL ON 3/4" FURRING CHANNELS / AIR INFILTRATION BARRIER / 5/8" EXT. GRADE FRT PLYWD. / 8" MTL. STUDS AT 16" O.C. / KRAFT FACED BATT INSUL. / 5/8" GYP. BD.

D

## EXTERIOR WALL TYPES

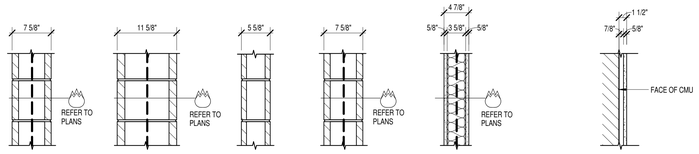


8" (NOM.) CMU

1

12" (NOM.) CMU

2

6" (NOM.) CMU

3

8" (NOM.) CMU GLAZED

4

5/8" FIBER REINF. GYP. BD. / 3 5/8" METAL STUD FRAMING @ 16" O.C. / SOUND BATTS / 5/8" FIBER REINF. GYP. BD.

5
5* 5/8" FIBER REINF. GYP. BD. ON ONE SIDE ONLY, OMIT SOUND BATTS

FACE OF CMU (REFER TO PLANS FOR TYPE) / 7/8" METAL FURRING / 5/8" GYP. BD.

6
6* ALIGN GYP. BD. TO ADJACENT ICF, PROVIDE ADDITIONAL OR DIFFERENT SIZE FURRING AS REQUIRED

## INTERIOR WALL TYPES

## PARTITION TYPE GENERAL NOTES:

P1

PARTITION TYPE, REFER TO SCHEDULE, THIS SHEET. ALL WALLS TO BE EXTENDED FULL HEIGHT TO UNDERSIDE OF FLOOR OR ROOF DECK ABOVE, UNLESS NOTED OTHERWISE (SEE BELOW). REFER TO DETAILS 1, 2, 6 & 7/A6.2

EX — SCHEDULED CMU WALL TO EXTEND A MIN. OF 4" OR NEXT BLOCK COURSE FROM HIGHEST ADJACENT CEILING (UNLESS NOTED OTHERWISE) AND EXTEND PARTITION TO UNDERSIDE OF DECK ABOVE WITH 3 5/8" METAL STUDS AT 16" O.C./SOUND BATT INSUL. / 5/8" GYP. BD. BOTH SIDES. REFER TO DETAIL 3/A6.2

EX — 0'-0" — SCHEDULED CMU WALL TO EXTEND HEIGHT INDICATED AND EXTEND PARTITION TO UNDERSIDE OF DECK ABOVE WITH 3 5/8" METAL STUDS AT 16" O.C./SOUND BATT INSUL. / 5/8" GYP. BD. BOTH SIDES. REFER TO DETAIL 3/A6.2 SIM. (NO ADJACENT CEILING)

0'-0" — INDICATES HEIGHT A.F.F. OF SCHEDULED WALL

P2 ALL INTERIOR GYPSUM PARTITIONS SHALL HAVE 5/8" FIBER REINFORCED GYPSUM BOARD TO A HEIGHT OF 8'-0" A.F.F. WITH REGULAR 5/8" GYP. BD. ABOVE. PROVIDE REGULAR 5/8" GYP. BD. IN LIEU OF 5/8" FIBER REINF. GYP. BD. IN ADMINISTRATION AREA ONLY.

P3 ALL EXTERIOR WALLS ARE WALL TYPE A AND ALL INTERIOR PARTITIONS ARE WALL TYPE 1 UNLESS NOTED OTHERWISE.

P4 PARTITION TYPES ARE INDICATED ON, PRIMARILY, BUT NOT LIMITED TO, SHEETS A1.1 THRU A2.4.

P5 INTERIOR WALL TYPES ARE IDENTIFIED BY NUMBER AND EXTERIOR WALL ASSEMBLY TYPES BY LETTER.

P6 AT CONDITIONS WHERE MORE THAN ONE WALL TYPE IS INDICATED (I.E. 1 | 2 | 3 ) REFER TO REFERENCED SECTIONS, ELEVATIONS AND DETAILS FOR CLARIFICATION.

P7 PROVIDE SPECIFIED CLOSURES AND INSTALL BETWEEN DECK FLUTES AND MASONRY OR DRYWALL PARTITIONS TO ACHIEVE FULL AND COMPLETE CLOSURE OF ALL VOIDS AT TOP OF WALLS INDICATED TO EXTEND FULL HEIGHT.

P8 PARTITION TYPES SHALL MAINTAIN THEIR RESPECTIVE SEPARATION RATING (IF ANY) FOR FULL HEIGHT. ALL MECH., ELEC. AND PLUMBING PENETRATIONS SHALL BE SEALED / SAFED / DAMPERED AS REQUIRED TO COMPLY WITH APPLICABLE CODES.

P9 REFER TO SPECIFIED FIRESTOPPING MEASURES REQUIRED AT ALL RATED WALL ASSEMBLIES AND AS FOLLOWS:

PROVIDE THE FOLLOWING CLOSURE MATERIALS AT TOP OF INTERIOR MASONRY AND METAL STUD WALLS AND PARTITIONS.

(a) FULL-HEIGHT NON-RATED WALLS: FILL VOIDS WITH BATT INSULATION.

(b) RATED FULL HEIGHT WALLS: FILL VOIDS WITH FIRE SAFING AND INSTALL BACKER ROD AND FIRE RATED SEALANT ON EACH SIDE OF WALL.

(c) FULL HEIGHT UNRATED INCIDENTAL USE SEPARATION PARTITIONS: FILL VOIDS WITH INSULATION AND INSTALL BACKER ROD AND SEALANT ON EACH SIDE OF WALL.

P10 ALL DIMENSIONS ARE TO FACE OF STUDS, MASONRY, OR TO CENTERLINE OF STRUCTURAL STEEL, UNLESS NOTED OTHERWISE.

P11 REFER TO DETAILS ON SHEETS A6.1 AND A6.2 FOR TYPICAL CMU/GYP. BD./CMU WALL/PARTITION INTERSECTION REQUIREMENTS.

P12 REFER TO WALL SECTIONS AND MISCELLANEOUS DETAILS FOR WALL TRANSITIONS ABOVE ADJACENT ROOF LEVELS - I.E.: BRICK LEDGES, CMU WIDTH AND WALL TYPE TRANSITIONS.

P13 BULLNOSE CMU SHALL BE USED AT ALL OUTSIDE CORNERS. REFER TO DETAIL 13/A6.2 FOR CONDITIONS AT BASE AND DOOR JAMB.

P14 ALL RUNNING BOND MASONRY SHALL BE INSTALLED WITH GALVANIZED HORIZONTAL MASONRY REINFORCEMENT AT EVERY OTHER VERTICAL MASONRY COURSE (U.N.O.). ALL RADIUSED MASONRY WALLS TO BE 8" RUNNING BOND W/ REINFORCING AT 8" O.C.

P15 REFER TO STRUCT. DWGS. FOR REQUIREMENTS AND LOCATIONS OF WALLS TO RECEIVE VERTICAL REINFORCING @ PARAPET WALLS 8" O.C.

P16 REFER TO STRUCTURAL AND ARCHITECTURAL DWGS. FOR OTHER REQUIREMENTS PERTAINING TO REINFORCED UNIT MASONRY.

P17 PROVIDE SPECIFIED BRICK CAVITY VENTS AT 48" O.C., AT TOP OF WALL CAVITIES AND ABOVE MORTAR NET AT BOTTOM OF WALL CAVITIES TO ALLOW FOR PROPER VENTING OF WALLS.

P18 CONCRETE MASONRY UNITS INSTALLED AT EXTERIOR WALLS SHALL RECEIVE APPLICATION OF SPECIFIED DAMP PROOFING ON CAVITY FACE.

P19 CONTRACTOR SHALL INSTITUTE ALL MEASURES NECESSARY TO ACHIEVE WEATHERTIGHTNESS OF EXTERIOR WALLS BY ALLOWING POSITIVE DRAINAGE OF WATER TO THE EXTERIOR WHERE FLASHING IS INDICATED OR REQUIRED.

(a) KEEP ALL CAVITIES FREE OF MORTAR.

(b) PROVIDE WEEPS ON TOP OF THRU-WALL FLASHING AT 16" O.C. HORIZONTAL AND DO NOT ALLOW THEM TO BECOME CLOSED-OFF.

(c) PROVIDE SPECIFIED APPLICATION OF DAMP PROOFING ON CAVITY FACE OF CONCRETE MASONRY UNIT.

(d) TOOL ALL MORTAR JOINTS AT THE PROPER TIME TO CONSOLIDATE THE SURFACE AND REDUCE WATER INFILTRATION.

(e) THE USE OF LIGHT-WEIGHT OR OTHER THAN THE SPECIFIED CONCRETE UNIT MASONRY BACK-UP AT SINGLE-WYTHE OR MONOLITHIC WALLS WILL NOT BE PERMITTED AT EXTERIOR WALLS.

(f) INSTALL MORTAR NETTING AT ALL THROUGH WALL FLASHING LOCATIONS.

(g) PRIOR TO APPLICATION OF DAMP-PROOFING, CONTRACTOR TO SEAL ALL CONTROL JOINTS, EXPANSION JOINTS & PENETRATIONS IN CMU.

(h) ALL THRU-WALL FLASHING TO EXTEND 1/2" MIN. BEYOND FACE BRICK. FLASHING TO BE TRIMMED FLUSH WITH FACE BRICK PER DIRECTION OF ARCHITECT.

P20 INTERIOR MASONRY AND/OR GYPSUM BOARD EXPOSED TO VIEW SHALL BE PAINTED UNLESS NOTED OTHERWISE. REFER TO ROOM FINISH GROUPS.

P21 REFER TO ROOM FINISH GROUPS FOR BASE CONDITION.

P22 AT EXTERIOR MASONRY WALLS, CMU SHALL BE EXTENDED TIGHT TO FLOOR AND/OR ROOF DECKS, INCLUDING AROUND ALL PENETRATIONS SUCH AS BEAM, JOIST ENDS, AND ETC. FILLING VOIDS IN EXT. CMU BACK-UP WITH INSULATION IN LIEU OF A SOLID MASONRY ENCLOSURE SHALL NOT BE PERMITTED.

P23 REFER TO PARTITION DETAILS ON SHEET A6.2 FOR SPECIFIC CONNECTION AND ATTACHMENT/ BRACING OF NON-LOAD BEARING INTERIOR PARTITION WALL TO STRUCTURE/ DECK ABOVE.

P24 REFER TO DETAIL 19/A6.2 FOR TYPICAL BASE FLASHING DETAIL.

P25 WHERE GYP. ASSEMBLIES SPECIFIED AT WET WALL LOCATIONS, WATER RESISTANT GYPSUM BOARD TO BE INSTALLED.

P26 METAL STUD FRAMED PARTITIONS, SOFFITS, ETC. TO BE LATERALLY BRACED TO UNDERSIDE OF ROOF FRAMING OR ADJACENT MASONRY WALLS AT 8'-0" O.C. MAX. U.N.O.

P27 NON-REINFORCED, SINGLE-WYTHE, MASONRY PARTITION WALLS THAT ARE SCHEDULED TO STOP 4" ABOVE ADJACENT CLG. AND EXCEED 20'-0" UNBRACED LENGTH (I.E. INTERSECTING WALLS OR CORNERS) SHALL BE LATERALLY BRACED AT 6'-0" O.C. W/ 16 GA. 3 5/8" METAL STUD FRAMING TO UNDERSIDE OF ROOF STRUCTURE ABOVE.

P28 REFER TO DETAILS ON SHEET A6.2 FOR TYPICAL INTERIOR LOAD BEARING FULL HT. CMU PARTITION DTLS.

P29 REFER TO DETAIL 6/A6.2 FOR TYPICAL SOFFIT SUPPORT FROM STRUCTURE ABOVE.

P30 GYP. BD. WALL TYPES AT ADMINISTRATION TO BE STC-50.

# ROOM FINISH GROUPS

GENERAL NOTES:

1. WHERE MORE THAN ONE FINISH IS LISTED REFER TO PLANS, SECTIONS, AND DETAILS.
2. REFER TO TYPICAL BASE DETAIL 13/A6.2.
3. REFER TO TYPICAL FLOOR TRANSITION / THRESHOLD DETAILS, SHEET A9.1.
4. REFER TO REFLECTED CEILING PLAN, SHEETS A7.1 THRU A7.3 FOR CEILING HEIGHTS.
5. REFER TO MECHANICAL DRAWINGS FOR ADDITIONAL INFORMATION AT CEILINGS.

| | |
|---|---|
| XXX 1 (INFO.) ART, CLASSROOMS, CORRIDORS, CAFETERIA, SERVING, WORKROOM, RESOURCE ROOMS, FIRST AID, VESTIBULES, COACH'S OFFICE, MUSIC, FAMILY RESOURCE, RECORDS, LOBBY, AV STORAGE | FLOOR - VCT<br>BASE - 4" RESILIENT BASE<br>WALLS - GYP. BD. (PAINT), CMU (PAINT)<br>CEILING - REFER TO REFLECTED CEILING PLAN<br>GYP. SOFFIT (WHERE APPLICABLE) - PAINT<br>NOTES:<br>1. ALL CLASSROOMS SHALL HAVE AN ACCENT PAINT COLOR ON ONE WALL<br>2. HIGH IMPACT FIBER REINFORCED GYP. BD. IS NOT REQUIRED AT ADMINISTRATION AREAS OR AT HEIGHTS ABOVE 8'-0" A.F.F. |
| XXX 2 (INFO.) ADMINISTRATION, MEDIA CENTER | FLOOR - CARPET<br>BASE - 4" RESILIENT BASE<br>WALLS - GYP. BD. (PAINT), CMU (PAINT)<br>CEILING - REFER TO REFLECTED CEILING PLAN<br>GYP. SOFFIT (WHERE APPLICABLE) - PAINT |
| XXX 3 (INFO.) KITCHEN, TOILETS | FLOOR - RESIN FLOORING<br>BASE - 4" INTEGRAL RESIN BASE<br>WALLS - GYP. BD. (PAINT), CMU (PAINT), WALL TILE WHERE NOTED SEE PLANS<br>CEILING - REFER TO REFLECTED CEILING PLAN<br>GYP. SOFFIT (WHERE APPLICABLE) - PAINT<br>NOTE: TYPE "B" CEILING AT ALL KITCHEN ROOMS. |
| XXX 4 (INFO.) MECHANICAL, ELECTRICAL, JANITOR, CUSTODIAL RECEIVING, PLATFORM ACCESS, STORAGE | FLOOR - SEALED TINTED CONCRETE<br>BASE - 4" RESILIENT BASE<br>WALLS - GYP. BD. (PAINT), CMU (PAINT)<br>CEILING - REFER TO REFLECTED CEILING PLAN |
| XXX 5 (INFO.) SERVICE PLATFORM | FLOOR - SEALED CONCRETE<br>BASE - NO BASE<br>WALLS - CMU (PAINT), GYP. BD. (PAINT)<br>CEILING - EXPOSED STRUCTURE (PAINT) |
| XXX 6 (INFO.) RAISED PLATFORM @ GYM & CAFETERIA | FLOOR - HARDWOOD FLOORING<br>BASE - 4" RESILIENT BASE<br>WALLS - CMU (PAINT)<br>CEILING - REFER TO REFLECTED CEILING PLAN |
| XXX 7 (INFO.) GYMNASIUM | FLOOR - VCT<br>BASE - 4" RESILIENT BASE<br>WALLS - CMU (PAINT)<br>CEILING - EXPOSED STRUCTURE (PAINT), REFER TO REFLECTED CEILING PLAN |

# SYMBOL LEGEND

ROOM FINISH GROUPS (SHEET A0.1)
ROOM NUMBER
DOOR NUMBER (SHEET A8.1)
WALL TYPE (SEE SCHEDULE, SHEET A0.1)
X — ALUMINUM OR HOLLOW METAL WINDOW OR STOREFRONT TYPE (SHEETS A8.2)
X — TOILET ACCESSORIES (SCHEDULE SHEET A2.2)
X — NEW WORK KEY NOTES (SHEETS A1.1 THRU A2.4)
X — ROOF KEY NOTE (SHEET A4.1)
X — ELEVATION KEY NOTE (SHEET A3.1)
CEILING PLAN KEY NOTE (SHEET A7.1 THRU A7.3)
FE — WALL MOUNTED FIRE EXTINGUISHER
FEC — FIRE EXTINGUISHER CABINET, REFER TO DETAIL 12/A6.2
X — ROOM / WALL DESIGNATION:
FB1 1 HR RATED FIRE BARRIER
FB2 2 HR RATED FIRE BARRIER
S0 INCIDENTAL USE SEPARATION
ELEVATION MARK
X — SIGNAGE (SHEETS 9.1)
XX — COLUMN LINE IDENTIFICATION
DETAIL OR ENLARGED PLAN
EXTERIOR OR INTERIOR ELEVATIONS
PARTIAL SECTION OR DETAILS
WALL OR BUILDING SECTION
YXY' MB/TB — "WIDTH x HEIGHT" MARKER BOARD (MB). TACK BOARD (TB). REFER TO SPECS & REFER TO G12 FOR TYPICAL MOUNTING HEIGHTS

# GENERAL NOTES

G1 (NIC) MEANS NOT IN CONTRACT. TO BE PROVIDED BY OWNER AND INSTALLED BY OWNER.

G2 DO NOT SCALE DRAWINGS. WRITTEN DIMENSIONS TAKE PRECEDENCE OVER SCALED DIMENSIONS.

G3 ALL DIMENSIONS SHOWN ARE TO FACE OF MASONRY, METAL STUDS, OR ICF FORM, OR CENTERLINE OF STRUCTURE. MASONRY DIMENSIONS ARE NOMINAL. EXTERIOR WALL DIMENSIONS ARE TO EXTERIOR SIDE OF FACE BRICK.

G4 REFER TO ENLARGED PLANS FOR DIMENSIONS NOT SHOWN ON 1/8" PLANS

G5 PROVIDE BULLNOSE UNITS AT ALL EXPOSED CONCRETE BLOCK CORNERS, UNLESS OTHERWISE NOTED. FIRST COURSE SHALL BE SQUARE BLOCK TO ACCEPT BASE, TYPICAL.

G6 ALL CONCEALED WOOD FRAMING AND PLYWOOD SHALL BE FIRE-RETARDANT TREATED (FRT) EXCEPT THAT NON-F.R.T. BLOCKING, NAILERS AND FURRING MAY BE USED WHERE INSTALLED IN ACCORDANCE WITH KBC SECTION 803.4 (INCLUDING DIMENSIONAL WOOD BLOCKING, FIRE BLOCKING, REQUIREMENTS, ETC.). WOOD BLOCKING INSTALLED IN ACCORDANCE WITH KBC SECTION 603, PARAGRAPH 11 FOR HANDRAILS, MILLWORK, CABINETS, WINDOWS AND DOORS IS NOT REQUIRED TO BE F.R.T. AT COPINGS AND ROOFING TERMINATIONS ALL BLOCKING SHALL BE PRESSURE TREATED (PT). WHERE WOOD BLOCKING IS IN CONTACT WITH CMU, MASONRY OR CONCRETE, SUCH BLOCKING SHALL BE PRESSURE TREATED.

G7 REFER TO STRUCTURAL DRAWINGS FOR TYPES, SIZE, LOCATION, CONNECTIONS, REINFORCEMENT AND OTHER REQUIREMENTS PERTAINING TO STRUCTURAL COMPONENTS INDICATED.

G8 REFER TO STRUCTURAL DRAWINGS FOR VERTICAL REINFORCING IN CMU WALLS, POURED CONCRETE SLABS AND FOUNDATIONS.

G9 REFER TO STRUCTURAL DRAWING FOR LINTEL SCHEDULE.

G10 VERIFY REQUIRED DEPTH OF ALL RECESSED SLABS WITH APPROPRIATE MANUFACTURER PRIOR TO PLACEMENT OF SLAB.

G11 ALL CHANGES IN FLOOR FINISHES SHALL OCCUR AT DOOR THRESHOLDS - TYPICAL. U.N.O.

G12 MOUNTING HEIGHTS: (UNLESS NOTED OTHERWISE)

TB (TACK BOARD) - MOUNT TOP @ 6'-8" A.F.F.
MB (MARKER BOARD) - MOUNT TOP @ 6'-8" A.F.F.
WALL PAD - MOUNT BOTTOM @ 6" A.F.F.

G13 ALL CONTRACTORS SHALL REVIEW DWGS FOR MATERIALS AND MANUFACTURER'S MODEL NUMBERS LISTED ON DWGS.

G14 CONTACT BETWEEN DISSIMILAR METALS SHALL BE SEPARATED WITH BUTYL TAPE, OR OTHER APPROVED MEANS TO PREVENT GALVANIC CORROSION.

G15 CONTRACTOR SHALL PROVIDE ALL CONCEALED BLOCKING REQUIRED FOR ATTACHMENT AND SUPPORT OF EQUIPMENT, FIXTURES, WINDOWS, ETC.

G16 GYPSUM CEILING BOARD SHALL BE USED AT ALL HORIZONTAL APPLICATIONS OF GYPSUM BOARD.

G17 ALL EXPOSED CORNERS AND EDGES OF GYPSUM BOARD SHALL BE FINISHED WITH CORNER BEAD OR J-BEAD, RESPECTIVELY.

G18 IF INTERIOR PARTITION WALLS EXTEND FULL HEIGHT PROVIDE CLOSURE TO DECK OR ROOF W/ BATT INSULATION OR FIRE-SAFING AS REQUIRED. ANY ADJACENT A.F.F. DESIGNATION IDENTIFIES A SPECIFIC PARTITION HEIGHT.

G19 PARTITIONS TYPES ARE TO MAINTAIN THEIR RESPECTIVE SEPARATION RATING (IF ANY) FULL HEIGHT. ALL HVAC, ELECTRICAL, PLUMBING PENETRATIONS ARE TO BE SEALED/ SAFED/ DAMPERED TO COMPLY WITH LOCAL CODES.

G20 CONTRACTOR SHALL VERIFY ALL ROUGH OPENING SIZES FOR WINDOWS AND DOORS AND COORDINATE ANY REQUIRED ADJUSTMENTS WITH THE ARCHITECT.

G21 SYMBOLS THAT REPRESENT M&E ITEMS ON ARCHITECTURAL DRAWINGS ARE FOR GRAPHIC PURPOSES ONLY. REFER TO M&E DRAWINGS FOR SPECIFIC INFORMATION.

G22 ALL WOOD BLOCKING, NAILERS, SILL PLATES, ETC. IN CONTACT WITH SLABS-ON-GRADE OR EXTERIOR MASONRY OR CONCRETE SHALL BE PRESSURE-PRESERVATIVE TREATED (P.T.). REFER TO THE DRAWINGS FOR OTHER LOCATIONS WHERE P.T. WOOD IS REQUIRED.

G23 ALL P.T. WOOD COMPONENTS SHALL BE SEPARATED FROM CONTACT WITH ADJACENT METALS WITH PERMANENTLY AFFIXED NO. 15 FELT, SELF-ADHERING ELASTOMERIC MEMBRANE, OR OTHER SUCH PERMANENT NON-CORROSIVE SEPARATION MATERIAL.

G24 ALL ANCHORS, FASTENERS, ETC. IN CONTACT WITH P.T. WOOD COMPONENTS SHALL BE STAINLESS STEEL OR G-90 (MIN.) HOT-DIPPED GALVANIZED.

G25 AT GYMNASIUM ALL METAL ROOF DECK TO HAVE SPRAY ON ACOUSTICAL TREATMENT. REFER TO SPECIFICATIONS.

G26 SEAL ALL FLOOR / WALL PENETRATIONS AT MECHANICAL PLATFORMS FOR SOUND ISOLATION.

# ALTERNATES

ALTERNATE NO. 1:

SHERMAN CARTER BARNHART ARCHITECTS

**CECILIA VALLEY ELEMENTARY SCHOOL**
KY HIGHWAY 86 (EAST MAIN STREET)
CECILIA, KENTUCKY 42724

**ABBREVIATIONS, SYMBOL LEGEND, GENERAL NOTES AND PARTITION TYPES**

| | |
|---|---|
| JOB NO. | 1429 |
| DATE | DEC 2, 2014 |
| DRAWN | CTM |
| CHECKED | - |

COPYRIGHT © 2015 SHERMAN CARTER BARNHART ARCHITECTS, PLLC

REVISIONS

| No. | Description | Date |
|---|---|---|

SHEET

**A0.0**