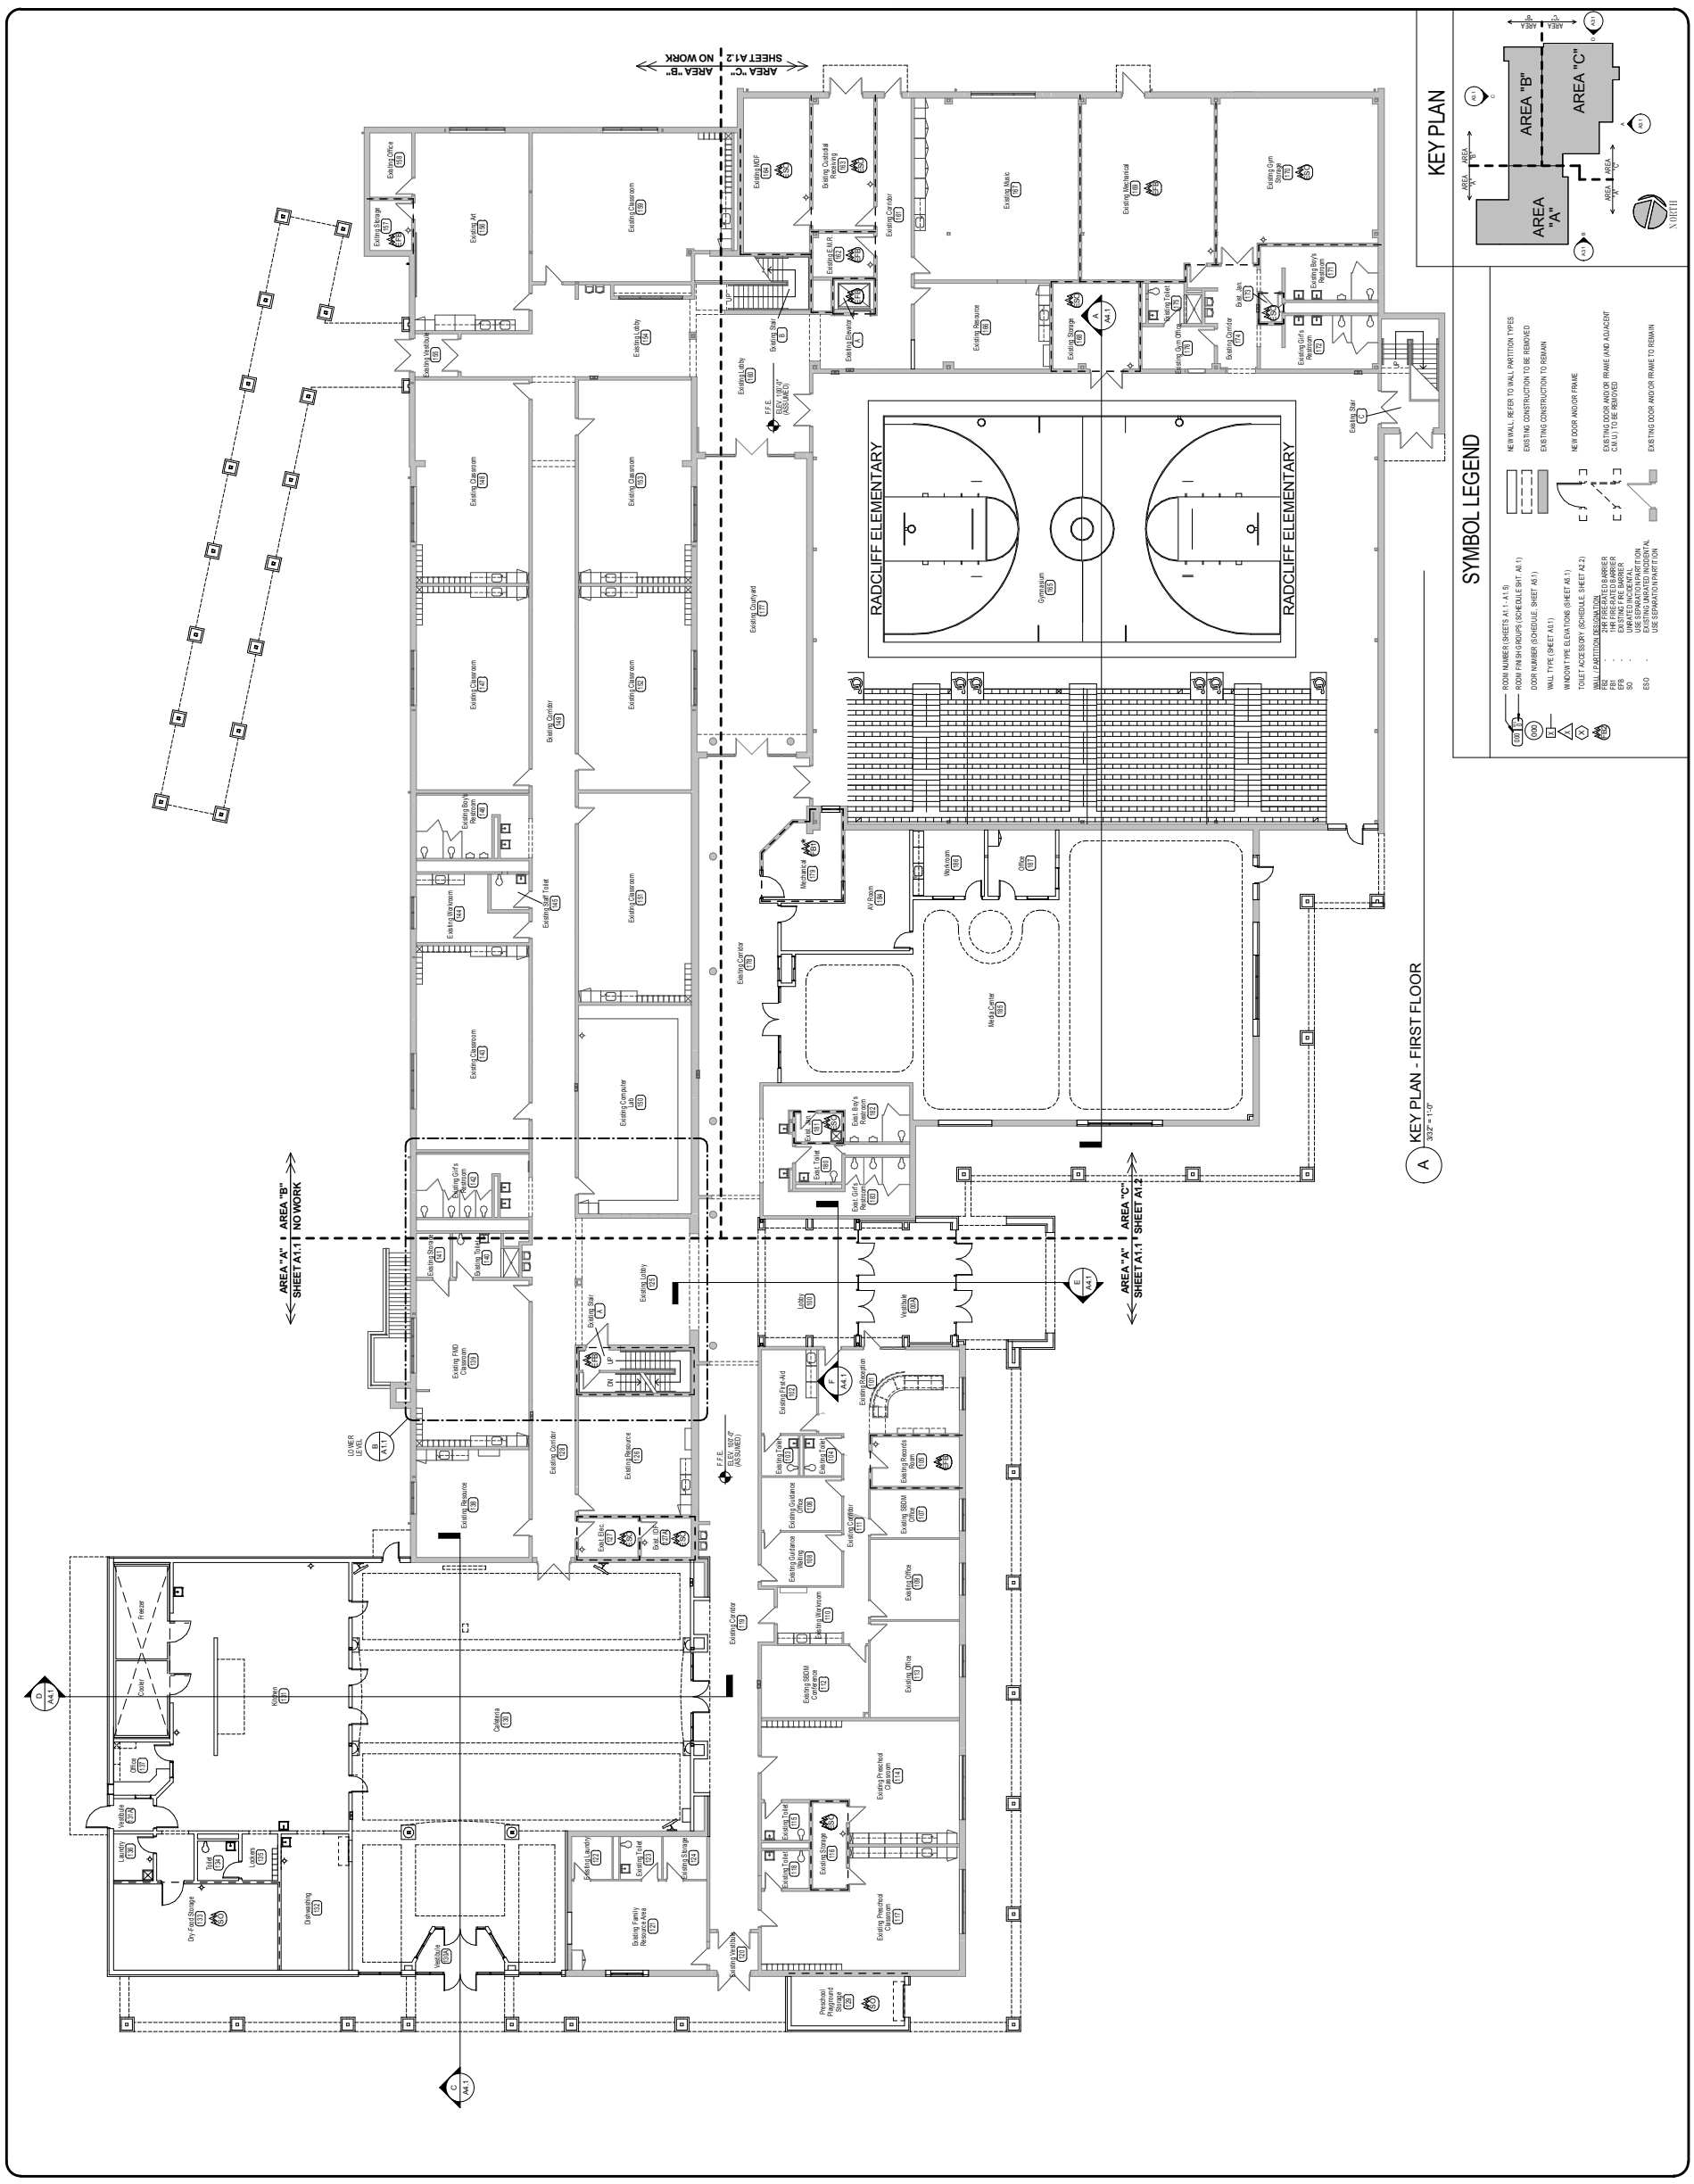

JOB NO.	1004
DATE	JULY 22, 2010
DRAWN	AJG
CHECKED	-

COPYRIGHT © 2010
SHERMAN, CARTER / BARNHART, PSC

REVISIONS

SHEET A0.2

Sherman.Carter.Barnhart PSC
ARCHITECTURE • INTERIORS • LANDSCAPE ARCHITECTURE • CIVIL ENGINEERING
100 MALLARD CREEK RD • SUITE 151 • LOUISVILLE, KY 40207-5133 • PHONE: 502.721.6100 • FAX: 502.721.6111

KEY PLAN - FIRST FLOOR

RENOVATION TO RADCLIFF ELEMENTARY - PHASE 3

HARDIN COUNTY BOARD OF EDUCATION
RADCLIFF, KENTUCKY