


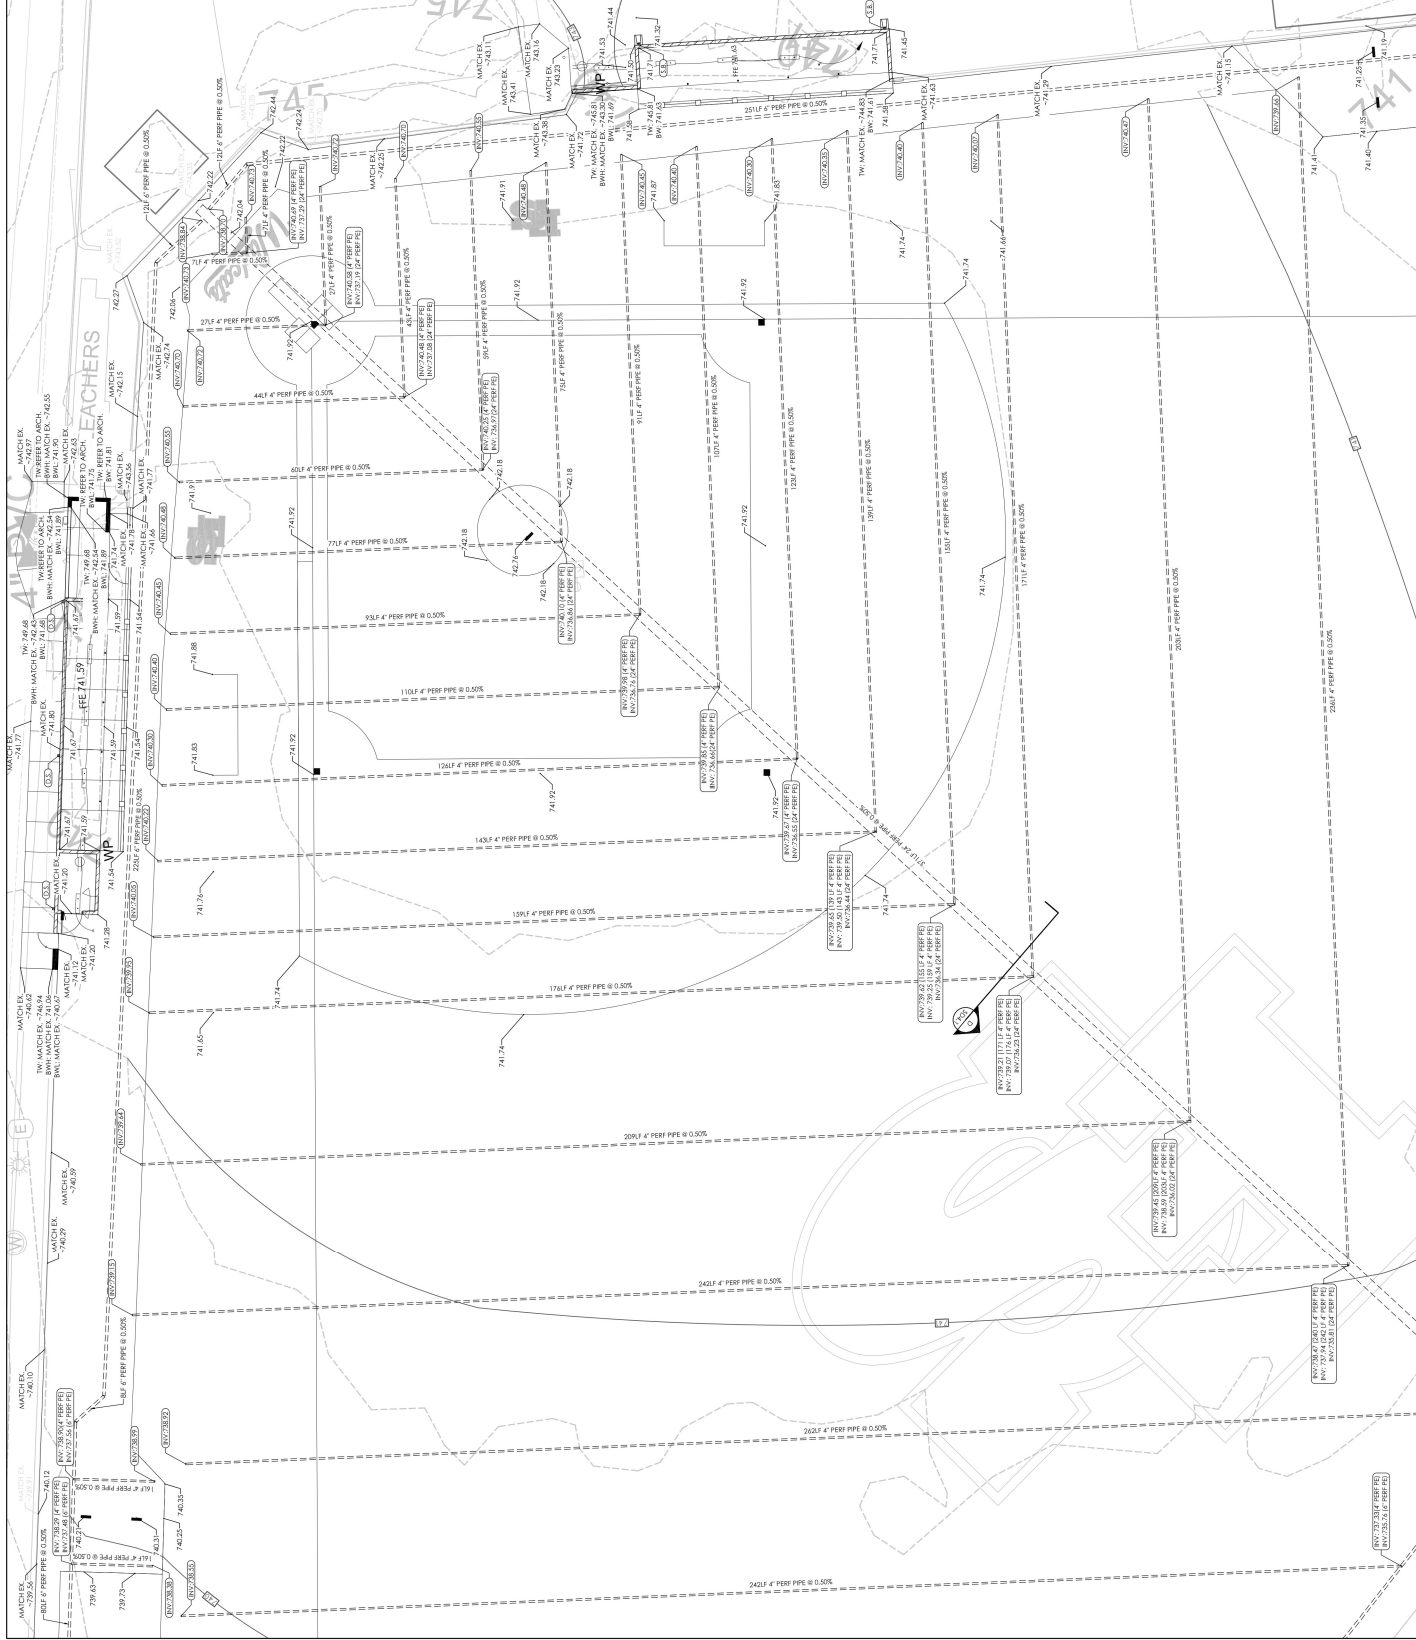
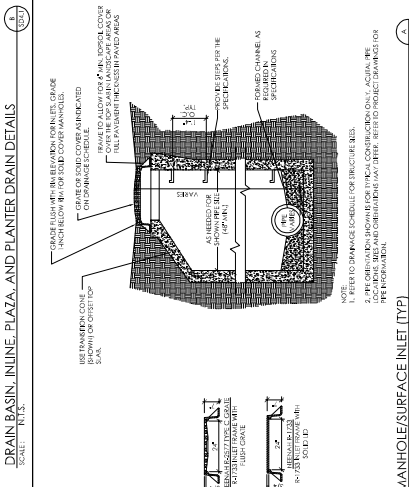
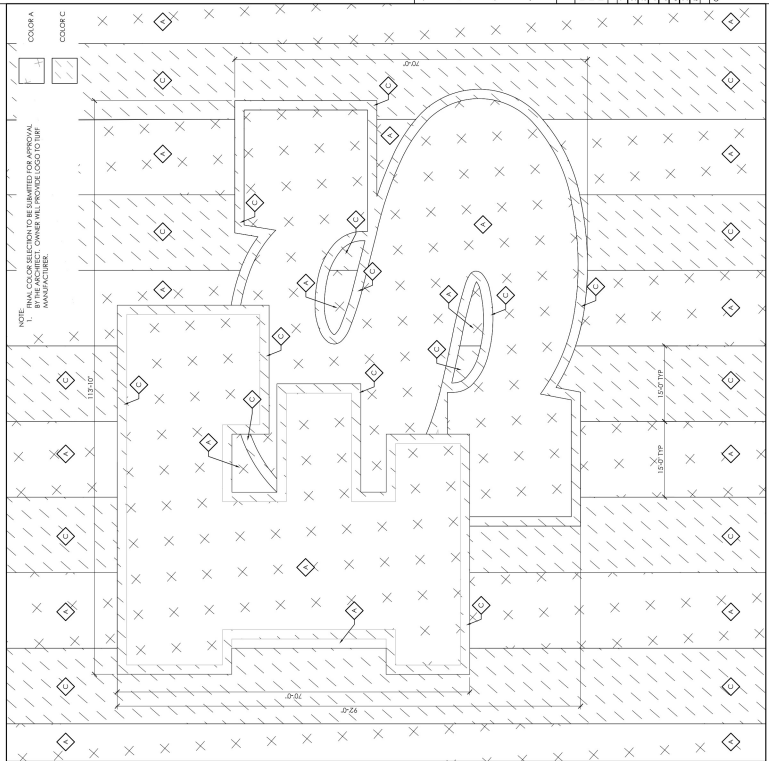
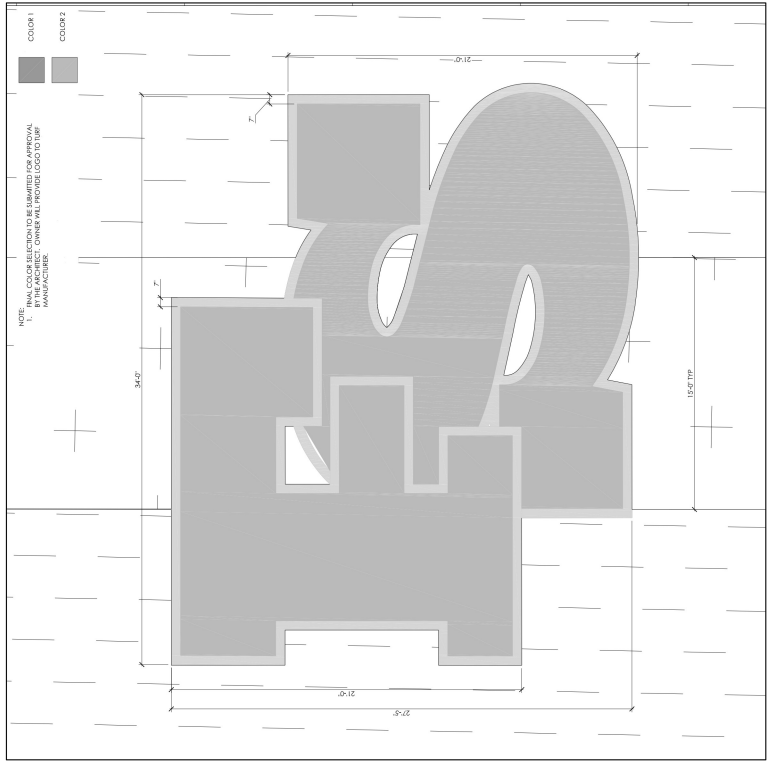


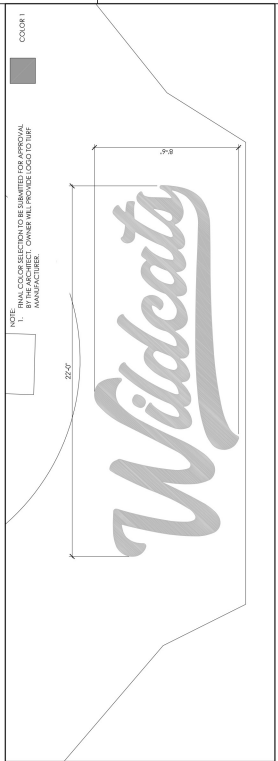

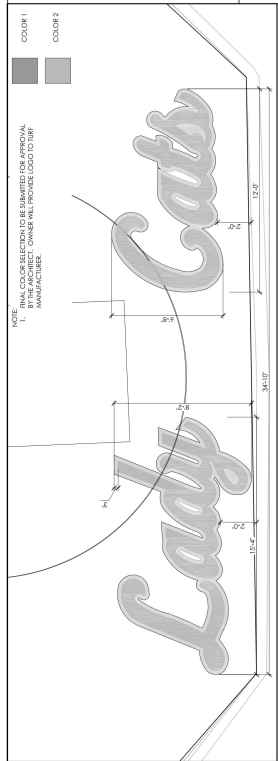

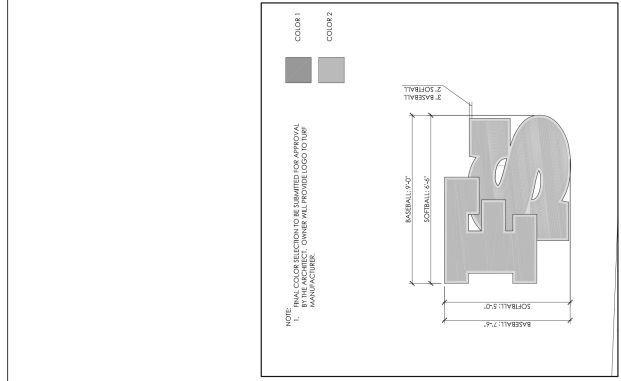

REVISIONS	NO.	DESCRIPTION
	1	ISSUED FOR PERMIT
	2	REVISED FOR COMMENTS

CODES AND MANUALS

1. THE DESIGNER SHALL BE RESPONSIBLE FOR THE SELECTION OF THE APPROPRIATE CODES AND MANUALS TO BE USED IN THE DESIGN OF THE PROJECT. THE FOLLOWING LIST OF CODES AND MANUALS IS PROVIDED FOR THE DESIGNER'S REFERENCE. 















SPECIAL INSPECTIONS - STRUCTURAL


CASHT-IN-PLACE CONCRETE










BASE PLATE (BP) SCHEDULE

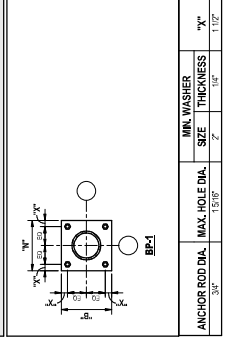



COLUMN (C) SCHEDULE

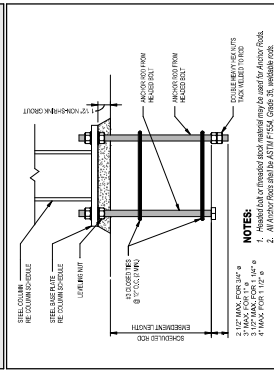


WALL FOOTING (WF) SCHEDULE

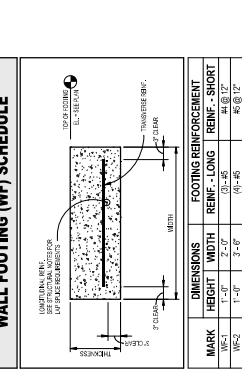

CNU REINFORCEMENT SPICE LENGTHS



STRUCTURAL AND MISCELLANEOUS STEEL







CNU WALL SCHEDULE

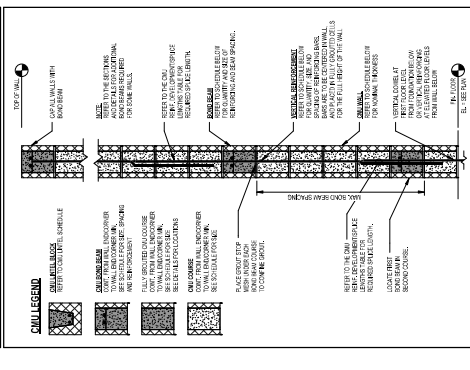



COLUMN FOOTING (F) SCHEDULE

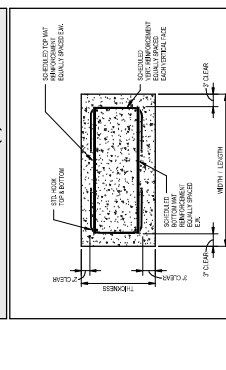

PIER (P) SCHEDULE

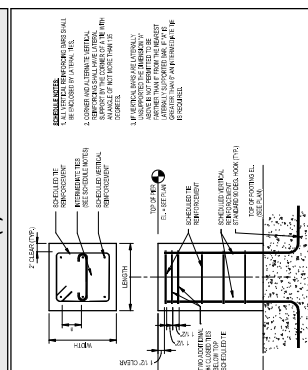





NOT FOR CONSTRUCTION


FSHS BASEBALL & SOFTBALL IMPROVEMENTS
 FOR
 Simpson County Board of Education
 Franklin, KY




[illegible]


GENERAL PLAN LEGEND

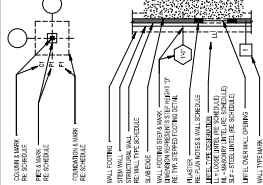


SLAB-ON-GRADE CONSTRUCTION

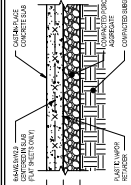


CMU WALLS LEGEND

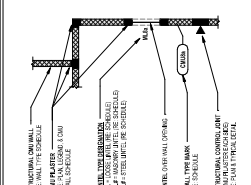

WOOD ROOF DECK CONSTRUCTION ON WOOD FRAMING

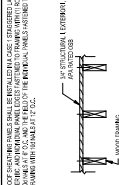


FRAMING PLAN LEGEND

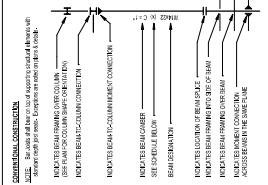




FOUNDATION PLAN - HOME DUGOUT

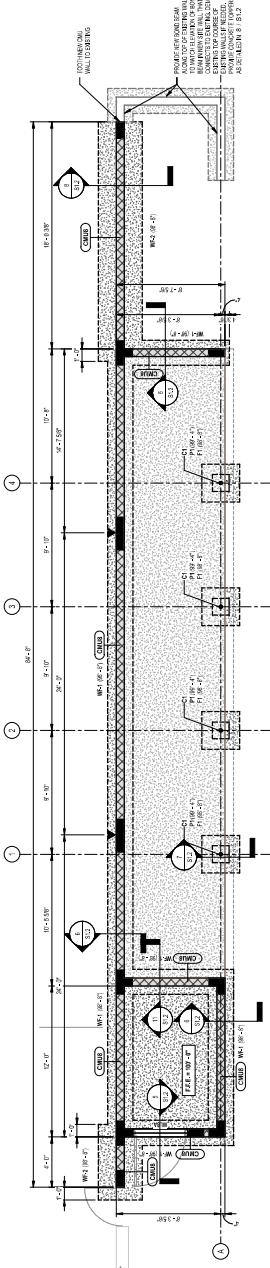



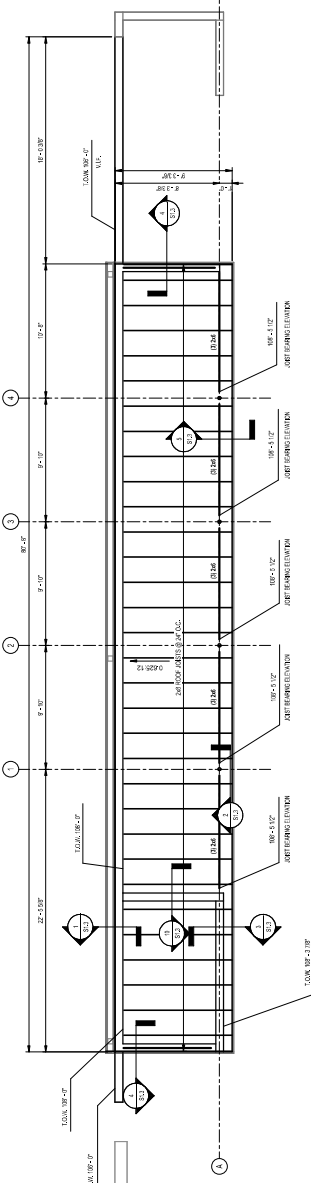



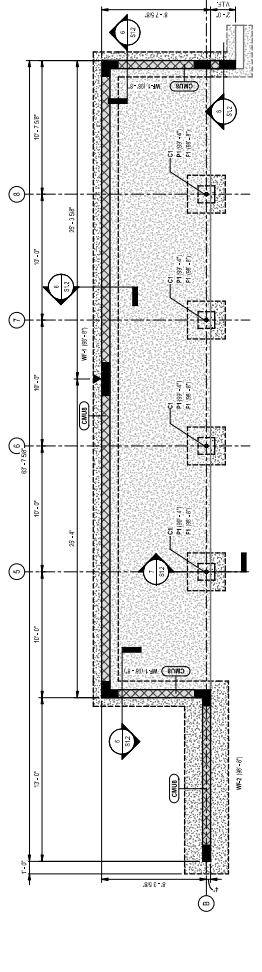


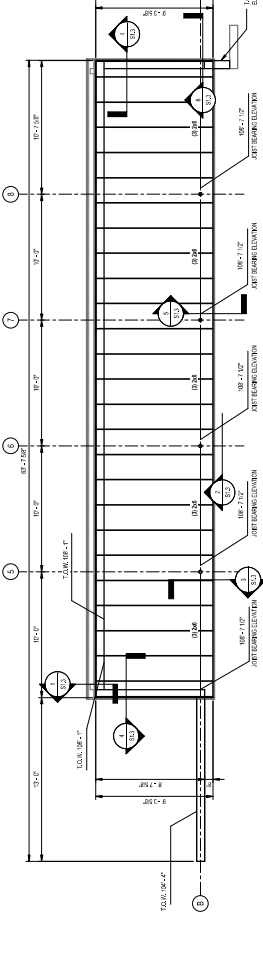

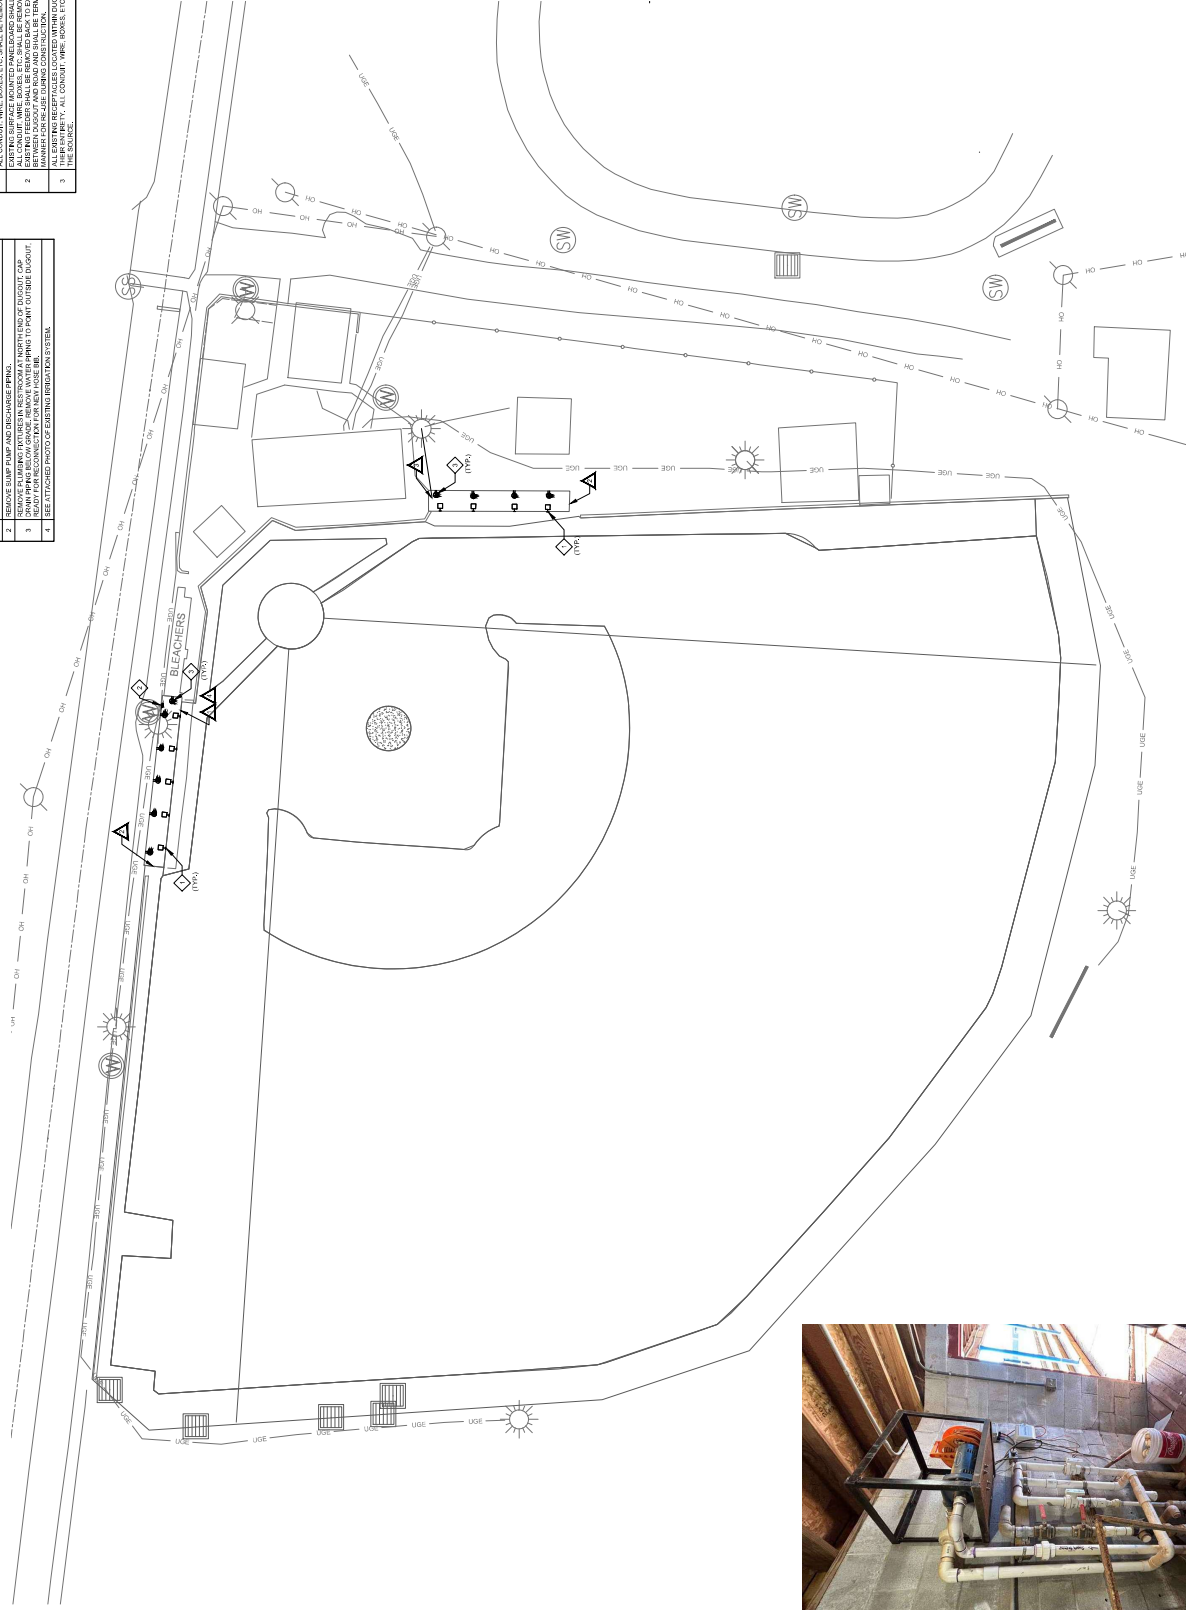[illegible]

PROJECT NORTH
PARTIAL ENLARGED BASEBALL SITE PLAN
SCALE: 1" = 20'-0"


MECHANICAL DEMOLITION TAG NOTES	
(APPLIES TO THE UNWAKING ONLY)	
4	SEE ATTACHED PHOTO OF EXISTING IRRIGATION SYSTEM.

**ELECTRICAL
DEMOLITION TAG NOTES**

(APPLIES TO THE DRAWING ONLY)	
1	EXISTING LIGHT FIXTURE AND CONTROLS SHALL BE REMOVED IN THEIR ENTIRETY. ALL CONDUIT, WIRE, BOXES, ETC. SHALL BE REMOVED BACK TO THE SOURCE.
2	EXISTING SURFACE MOUNTED PANELED BOARD SHALL BE REMOVED IN ITS ENTIRETY. EXISTING FEEDER SHALL BE REMOVED BACK TO EXISTING HANDHOLE LOCATED BETWEEN CUTOFF AND ROAD AND SHALL BE TERMINATED IN CODE COMPLIANT MANNER FOR RE-USE DURING CONSTRUCTION.
3	ALL EXISTING RECEPTACLES LOCATED WITHIN DUGOUT SHALL BE REMOVED IN THEIR ENTIRETY. ALL CONDUIT, WIRE, BOXES, ETC. SHALL BE REMOVED BACK TO THE SOURCE.

[illegible][illegible]

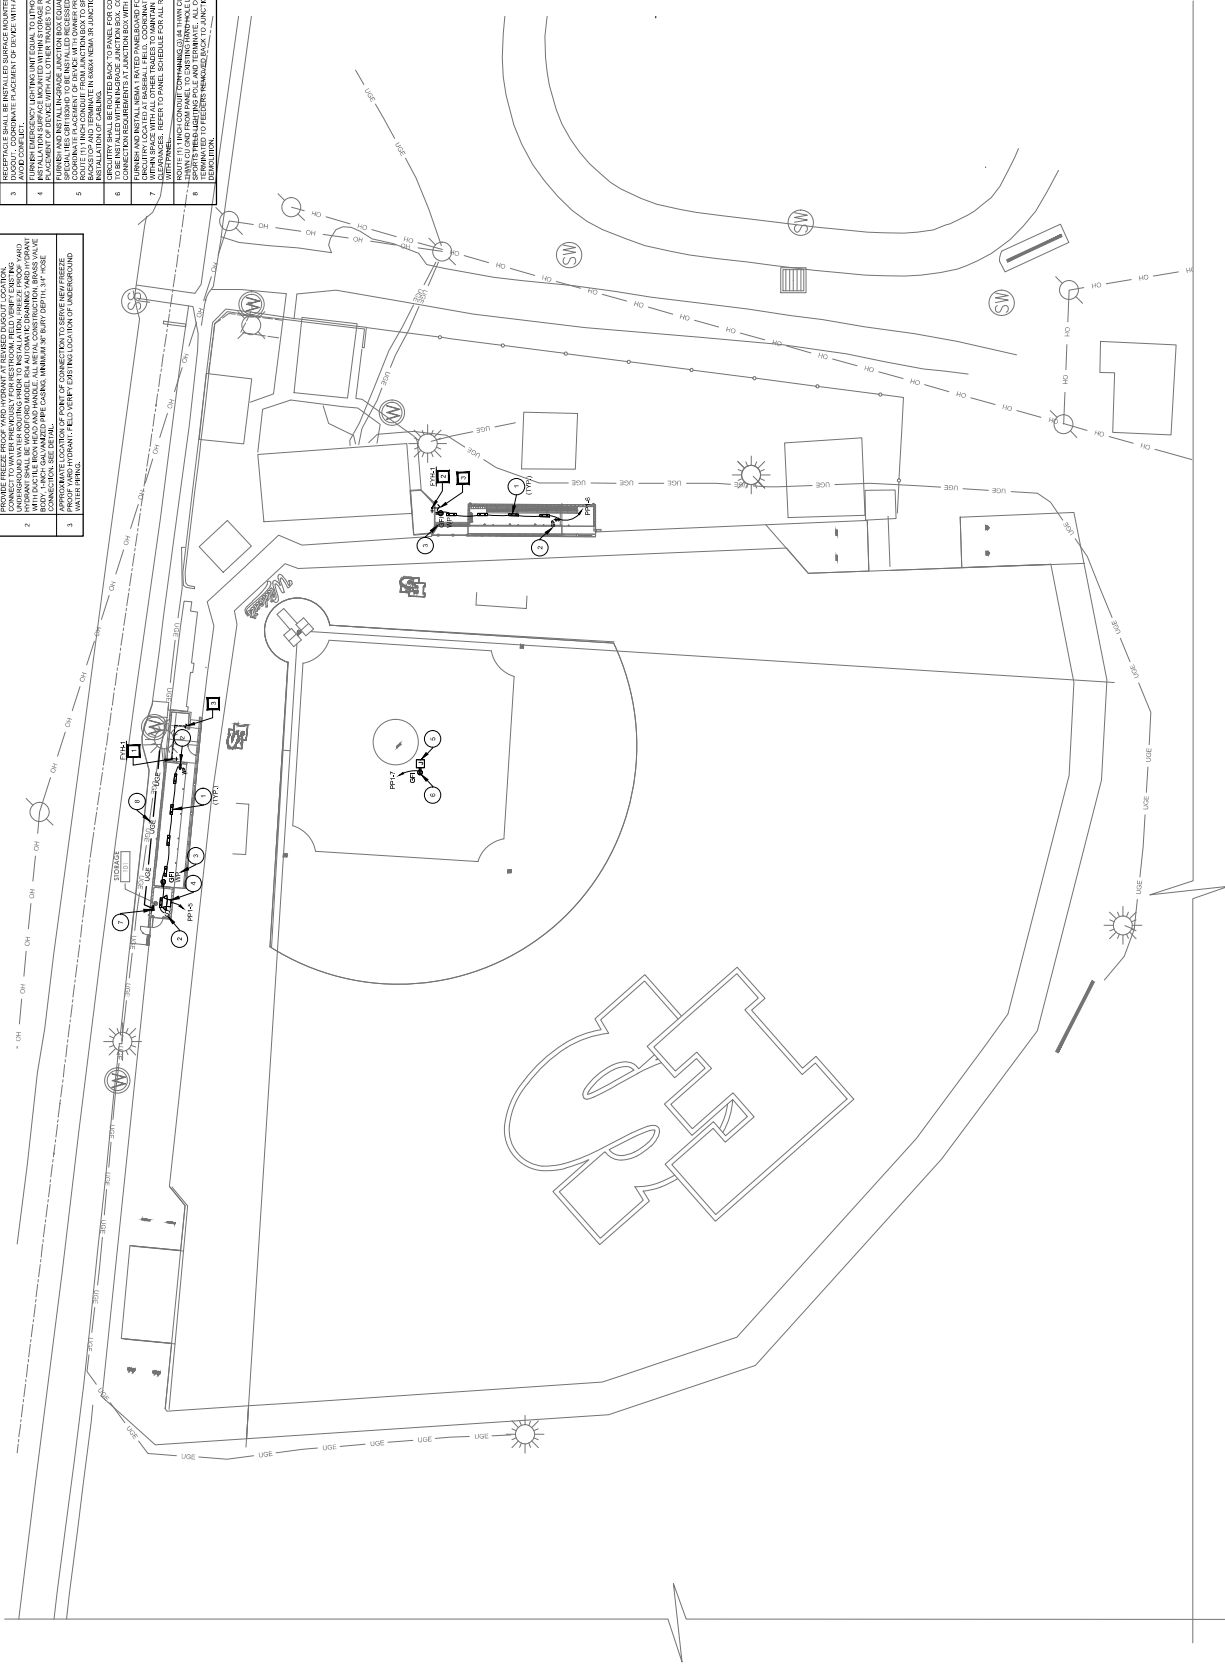

SITE UTILITY ENLARGED PLAN
FOR:
FHS Baseball & Softball Improvements
Simpson County Board of Education
Franklin, KY

[illegible]

